


NOTES

1. EACH DISH WILL HAVE LOCATED BEHIND THEM ASSOCIATED EQUIPMENT INCLUDING (BUT NOT LIMITED TO) AN ODU, A MEDIA CONVERTER AND 3G MODEM.

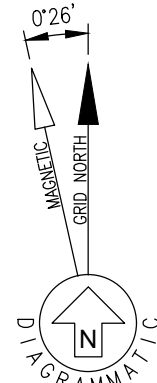


SITE ACCESS POINT
SSE SITE BOUNDARY
LOCATION OF COLUMN

CENTRE OF COLUMN E 468034 N 109263



SITE LOCATION


SCALE 1:50000

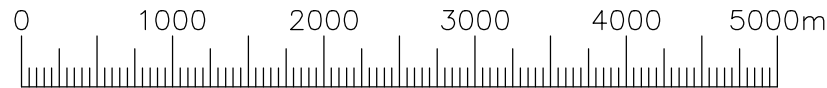

SCALE BAR 1:50000

N 109300m

N 109200m

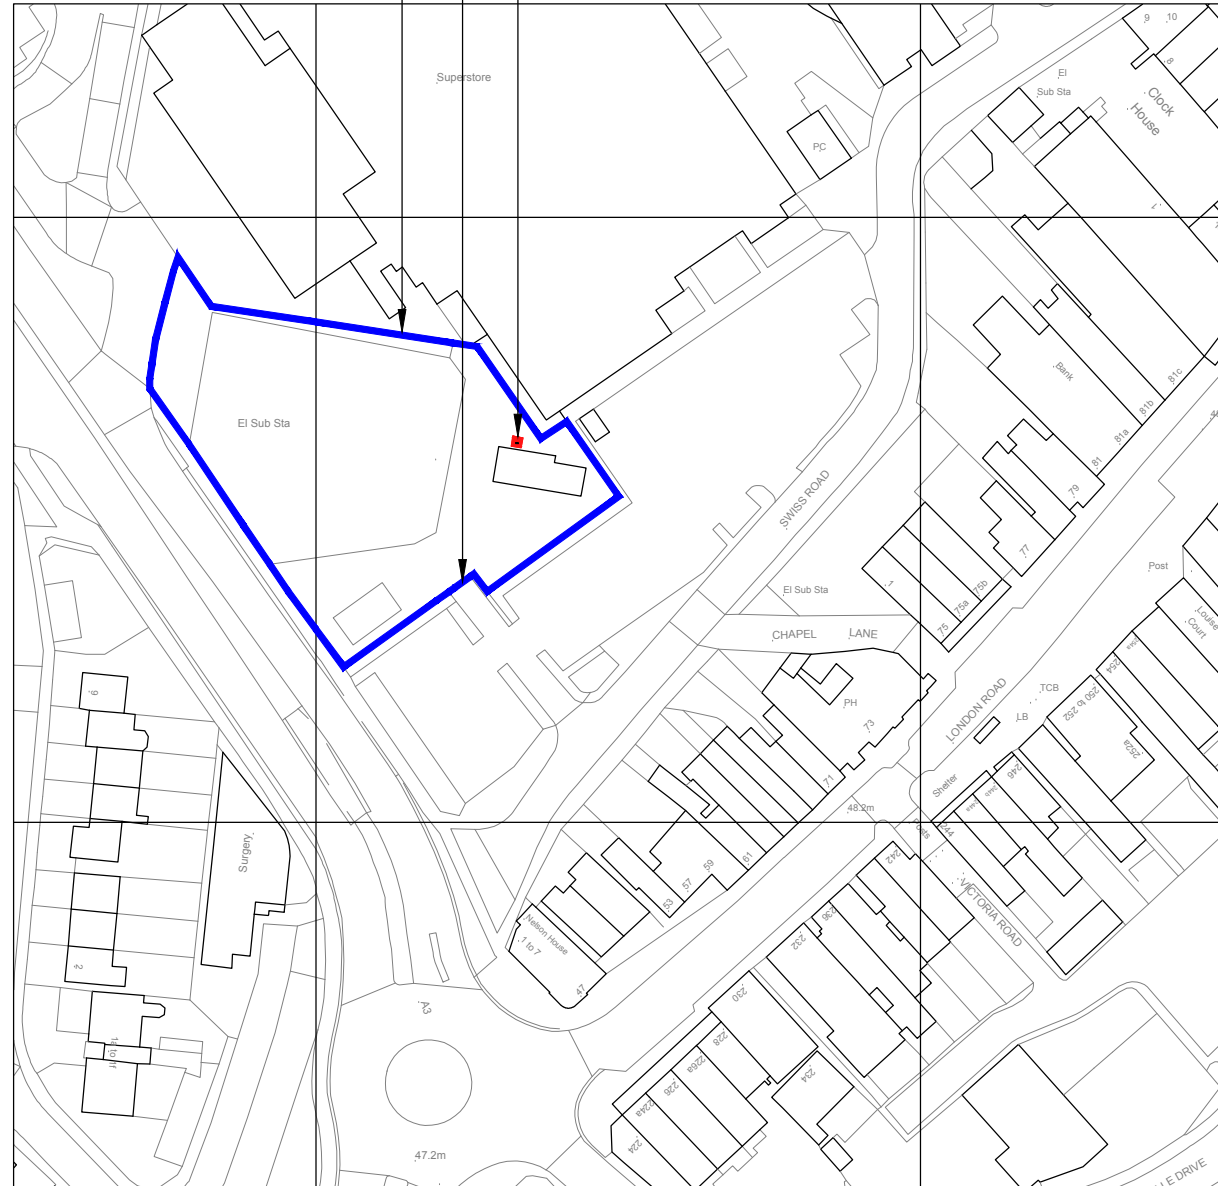


E 468000m

E 468100m

COLUMN LOCATION

SCALE 1:1250

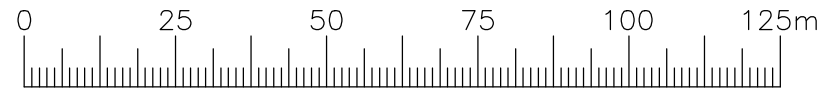

SCALE BAR 1:1250

FOR CONSTRUCTION

REV	DATE	DESCRIPTION	CAD	CHKD
1	09.12.19	ISSUE FOR APPROVAL	MDL	PB

LARS
COMMUNICATIONS

MFDCl
Communication Infrastructure Consultants

MFD Communication Infrastructure Limited
Unit 41 t: 0800 058 8550
Basepoint Business Centre
Andersons Road e: enquiries@mfdci.co.uk
Southampton
SO14 5FE w: www.mfdci.co.uk

CLIENT
sse
Enterprise

PROJECT
WATERLOOVILLE 132kV SUBSTATION
LONDON ROAD
WATERLOOVILLE P07 7TW

TITLE
SITE LOCATION PLANS
ORDNANCE SURVEY
1:50000 & 1:1250

SCALE AT A3
AS SHOWN
DATE
14.10.19

DESIGN/CAD
PB/MDL
REVIEWED BY
PB

DRAWING NUMBER
1509-P1/DD/201
REV
1