


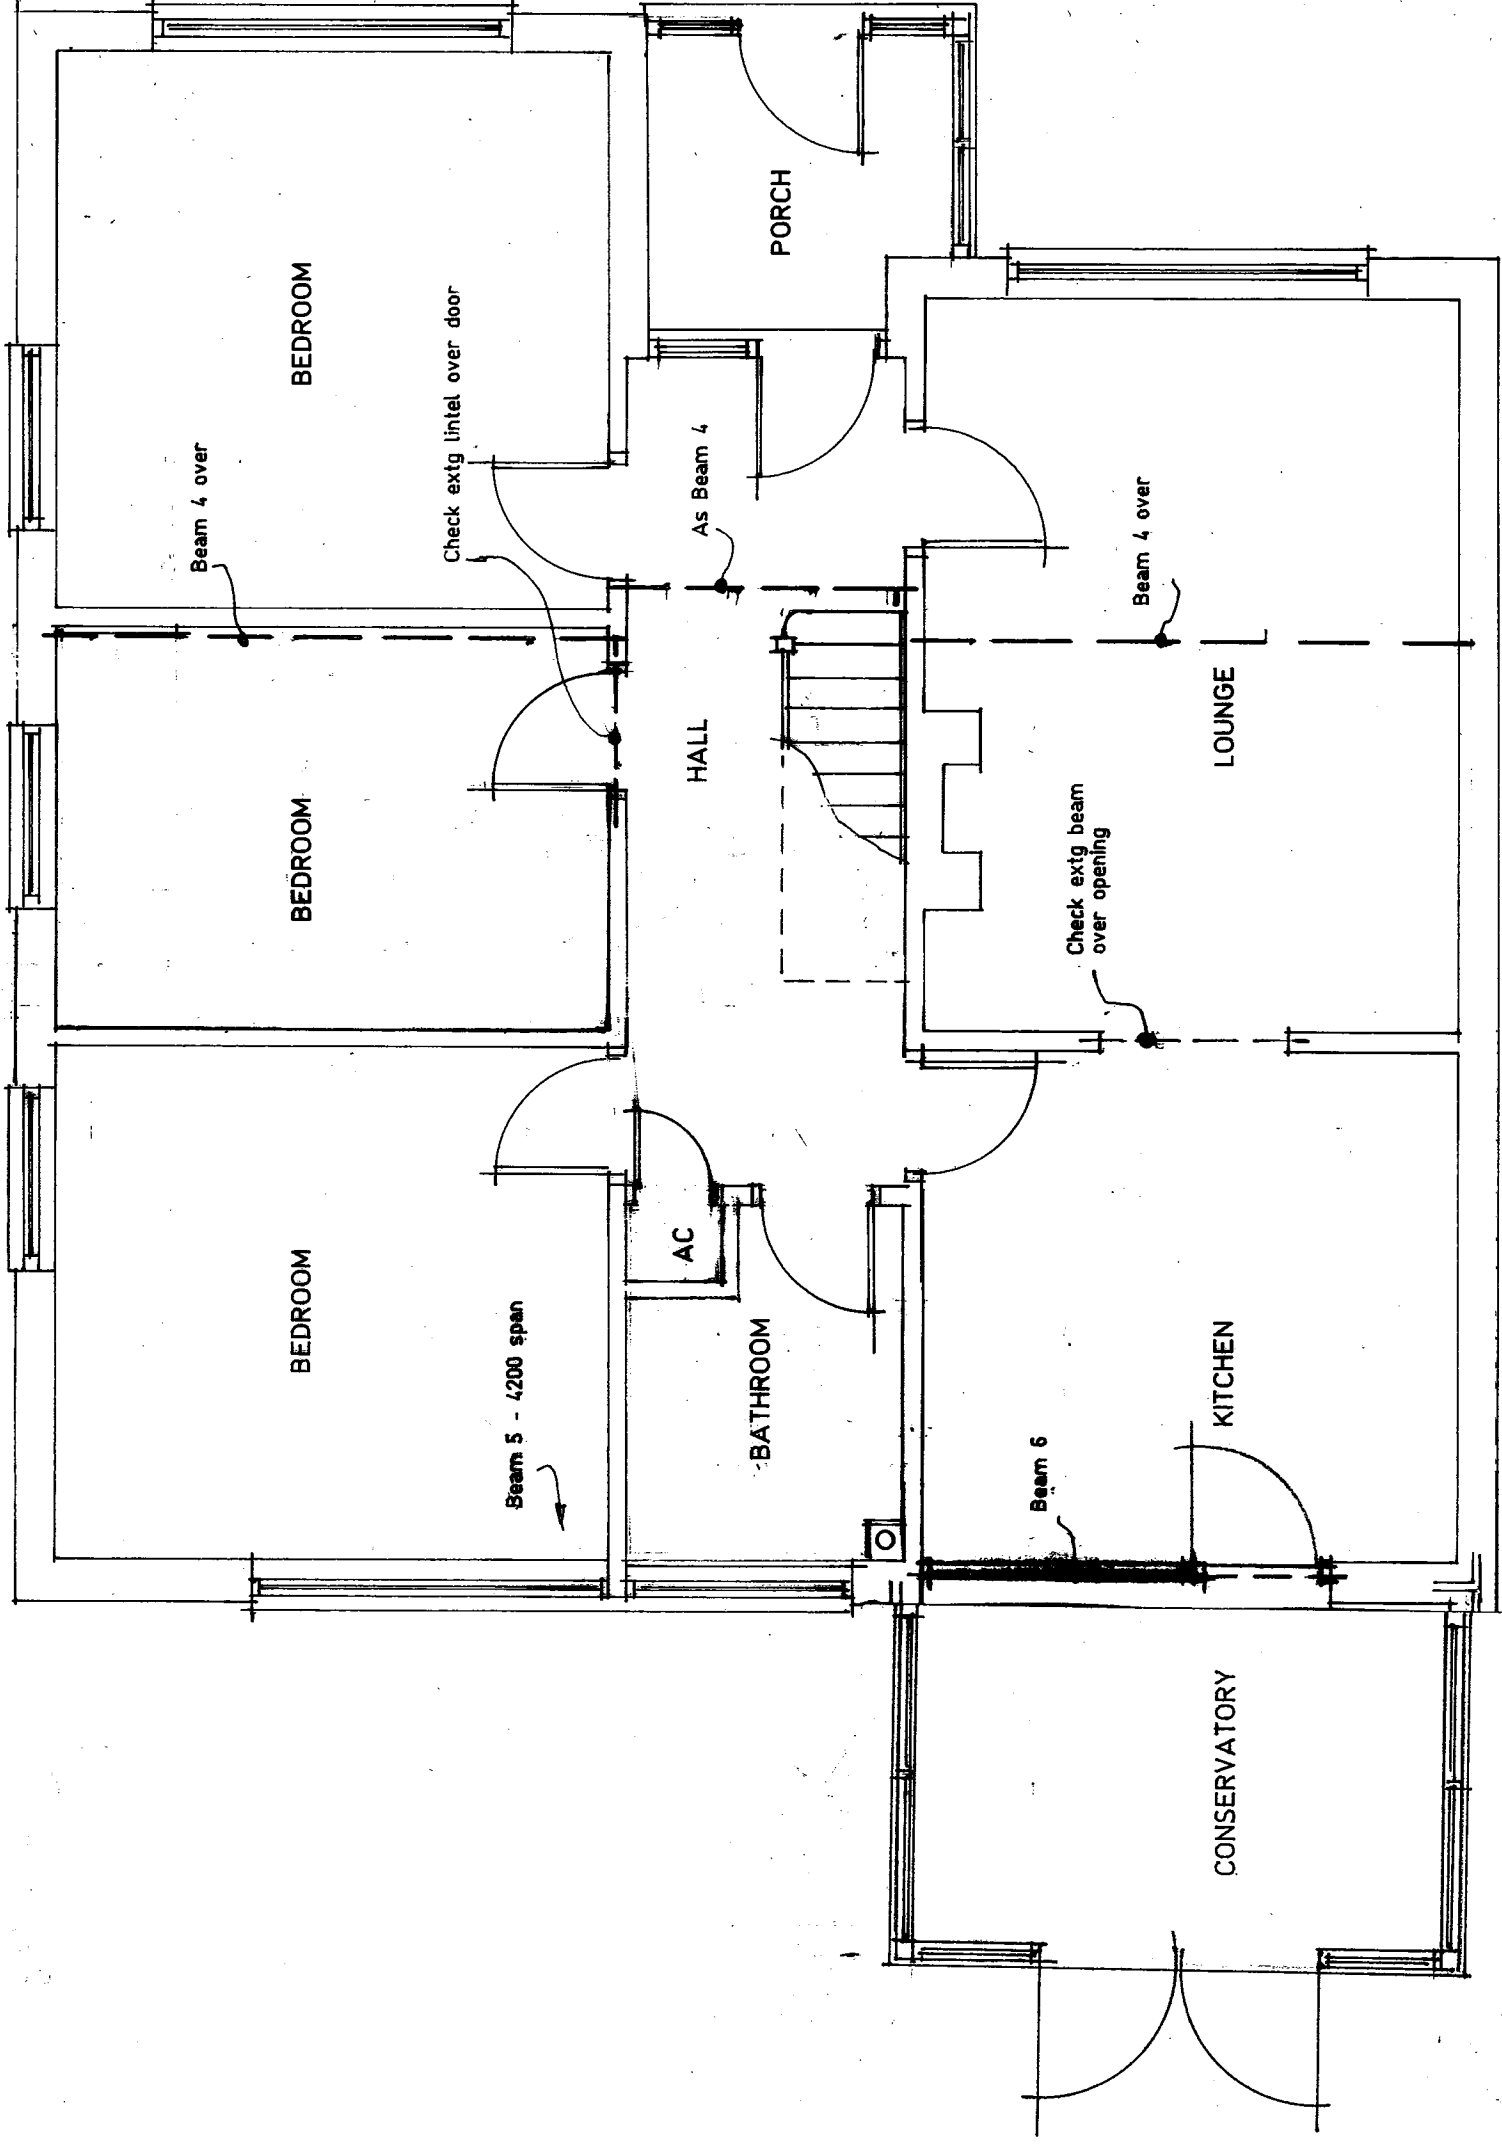

Proposed Ground Floor Layout.

Bar scale 1:50 @ A3



Proposed rooms in roof, single storey rear extension & internal alterations at 66 Tournerbury Lane, Hayling Island, Hants.

Miss Eleanor Briggs

Scale 1:50

Date March 2019

A3 Drawing Number

2

Revision

1/1/1