


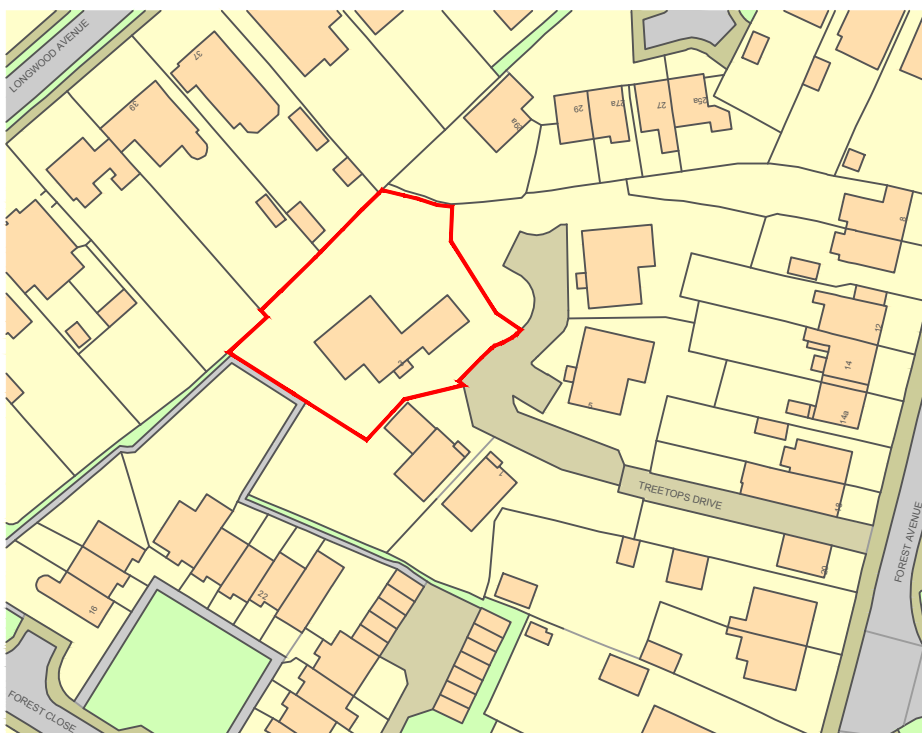

0 30 60 90m

1:1250 Scale Bar
Location Plan

Mapping contents (c) Crown copyright and database rights 2018 Ordnance Survey 100035207

PRIOR TO THE COMMENCEMENT OF ANY WORKS, THE BUILDER IS TO CHECK AND/OR DETERMINE ALL CONSTRUCTION DETAILS, INCLUDING CHECKING EXISTING SITE LEVELS AND DIMENSIONS. THE DRAWING IS TO BE READ IN CONJUNCTION WITH ALL OTHER PROJECT DRAWINGS, CONSTRUCTION NOTES AND/OR PROJECT SPECIFICATION. ALL DISCREPANCIES SHOULD BE REPORTED IMMEDIATELY.

Client:

Mr & Mrs Mount

Site Address:
3 Treetops Drive
Cowplain
Waterlooville
Hampshire

Description:
Location Plan

Scale: 1:1250 @ A4

Date: Sep 19

Drawn: MJB

Checked: mb

AutoCAD Reference:

BlueSky
Architecture
Design

FERNEBERGA HOUSE
ALEXANDRA ROAD
FARNBOROUGH
HAMPSHIRE, GU14 6DQ
t: 01252 757285

Status: **PLANNING**

Drawing Number:

19-026/P/001 rev -

THIS DRAWING IS THE COPYRIGHT OF BLUE SKY CAD LTD
AND MUST NOT BE USED IN CONJUNCTION WITH ANY
OTHER PROJECT WITHOUT WRITTEN CONSENT