



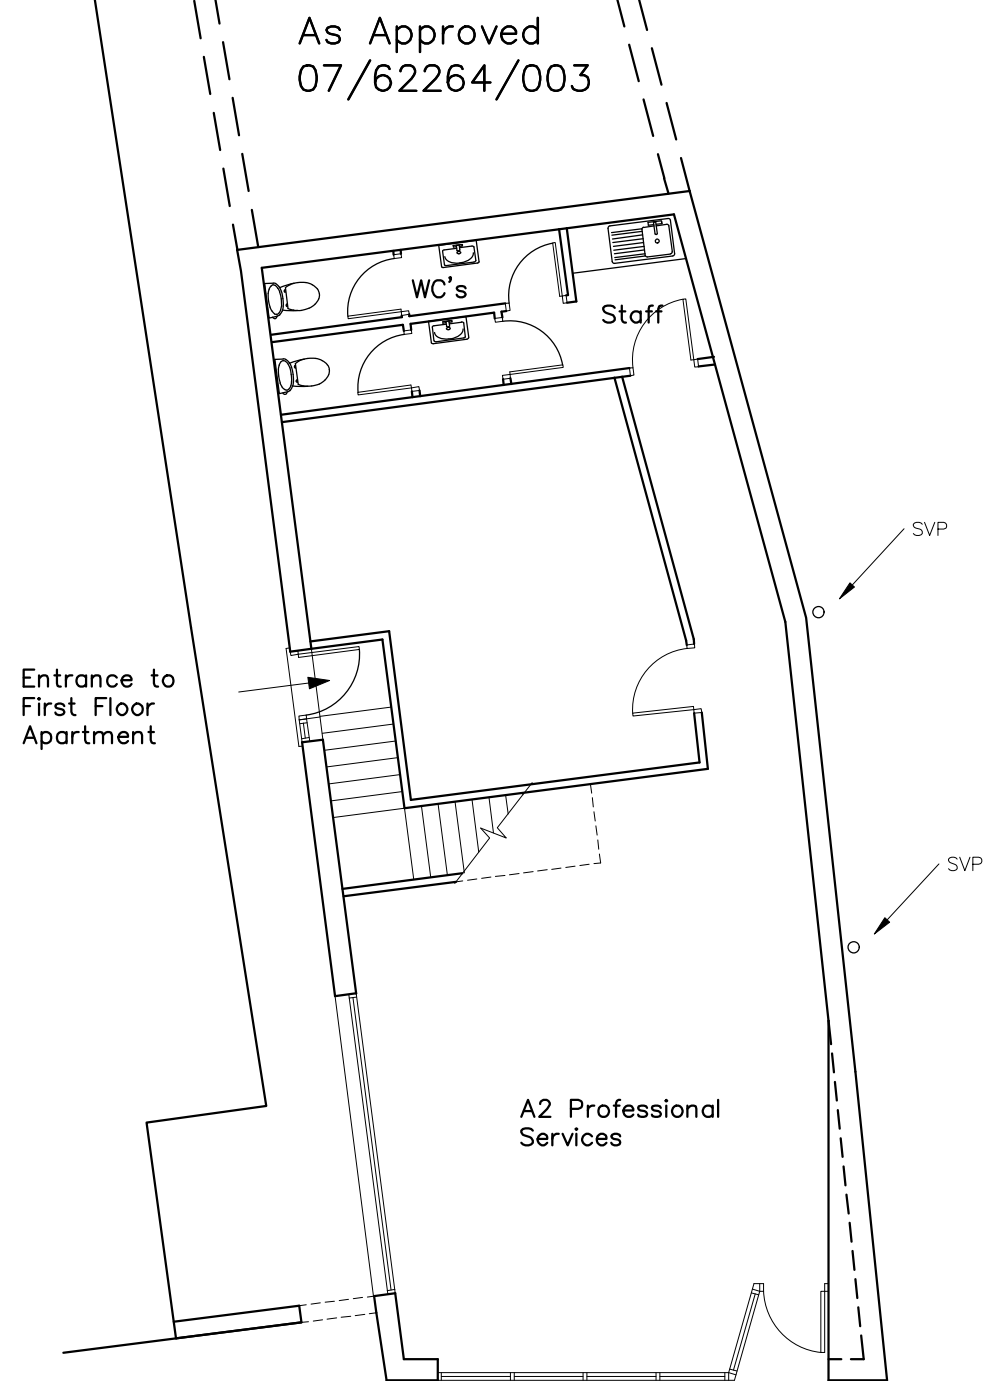

Existing Ground Floor Plan

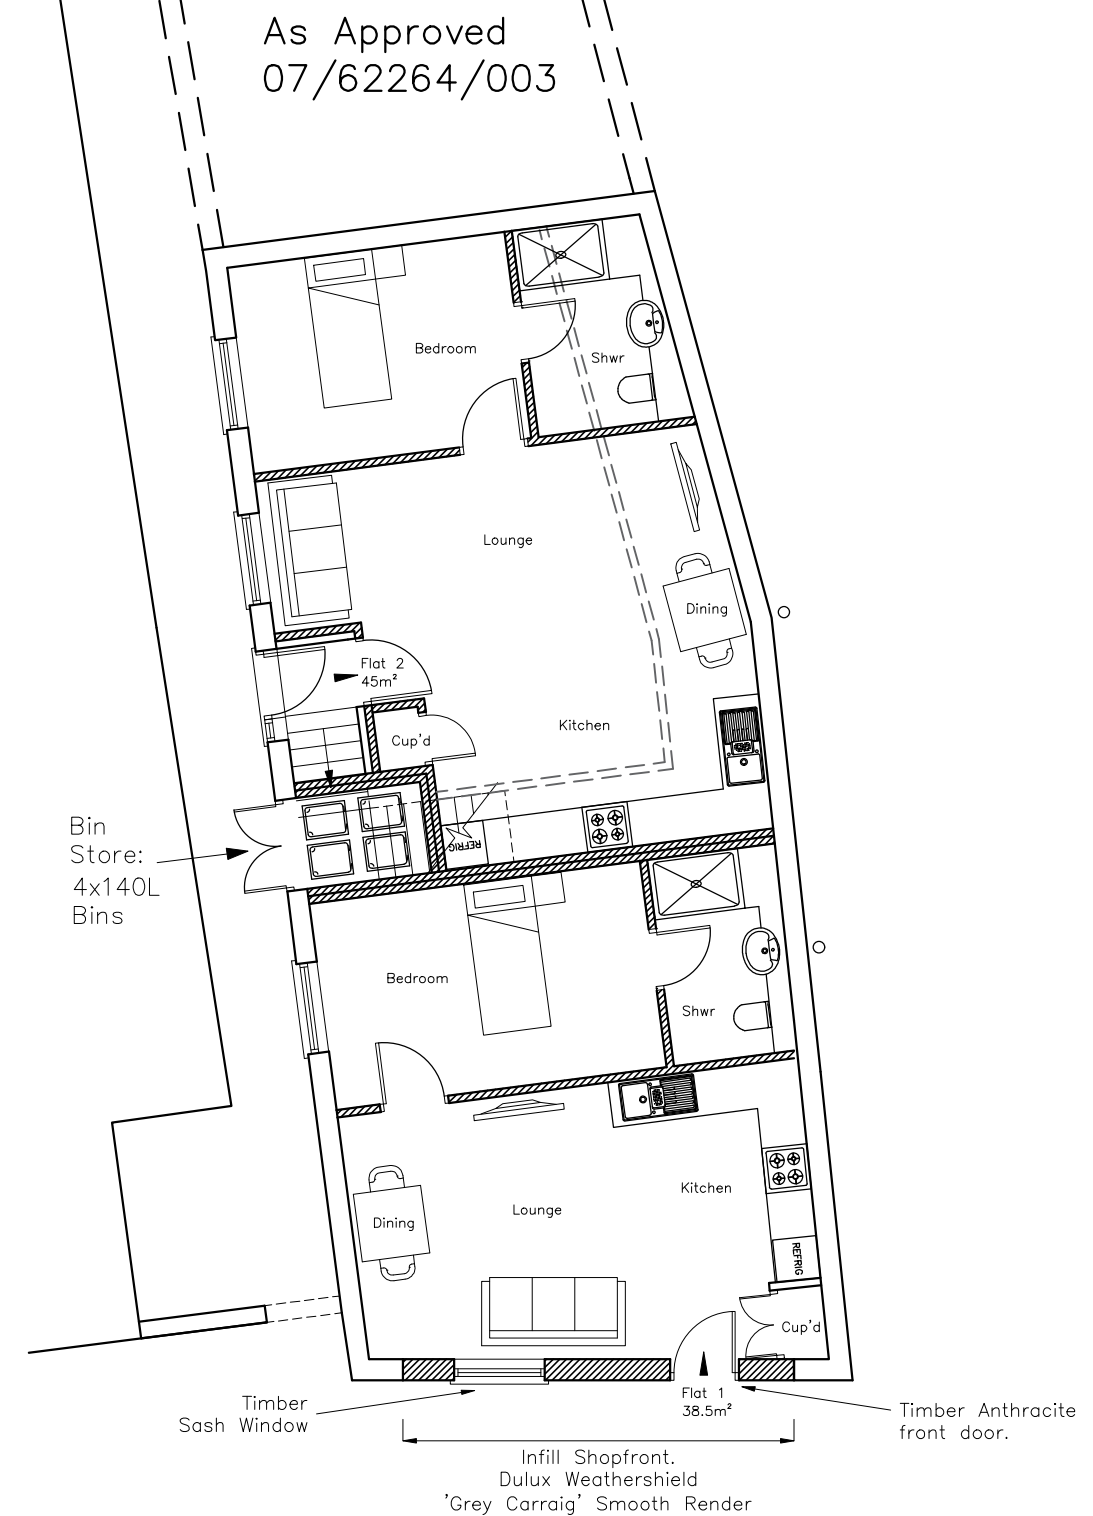

Proposed Ground Floor Plan

CAAD

Critchley Architecture And Design Ltd.
Contact: 02392 474 919 | info@caad.online
The Old Brewery, 15E South Street, Havant, PO9 1BU



Existing & Proposed Plans

Revisions

- a)
- b)
- c)
- d)

14 East Street,
Havant,
Hampshire,
PO9 1AQ

Scale A1=1:50, A3=1:100
Drawn SAR
Date 07/05/2020

20025-203⁰

10m

20m

30m

40m