



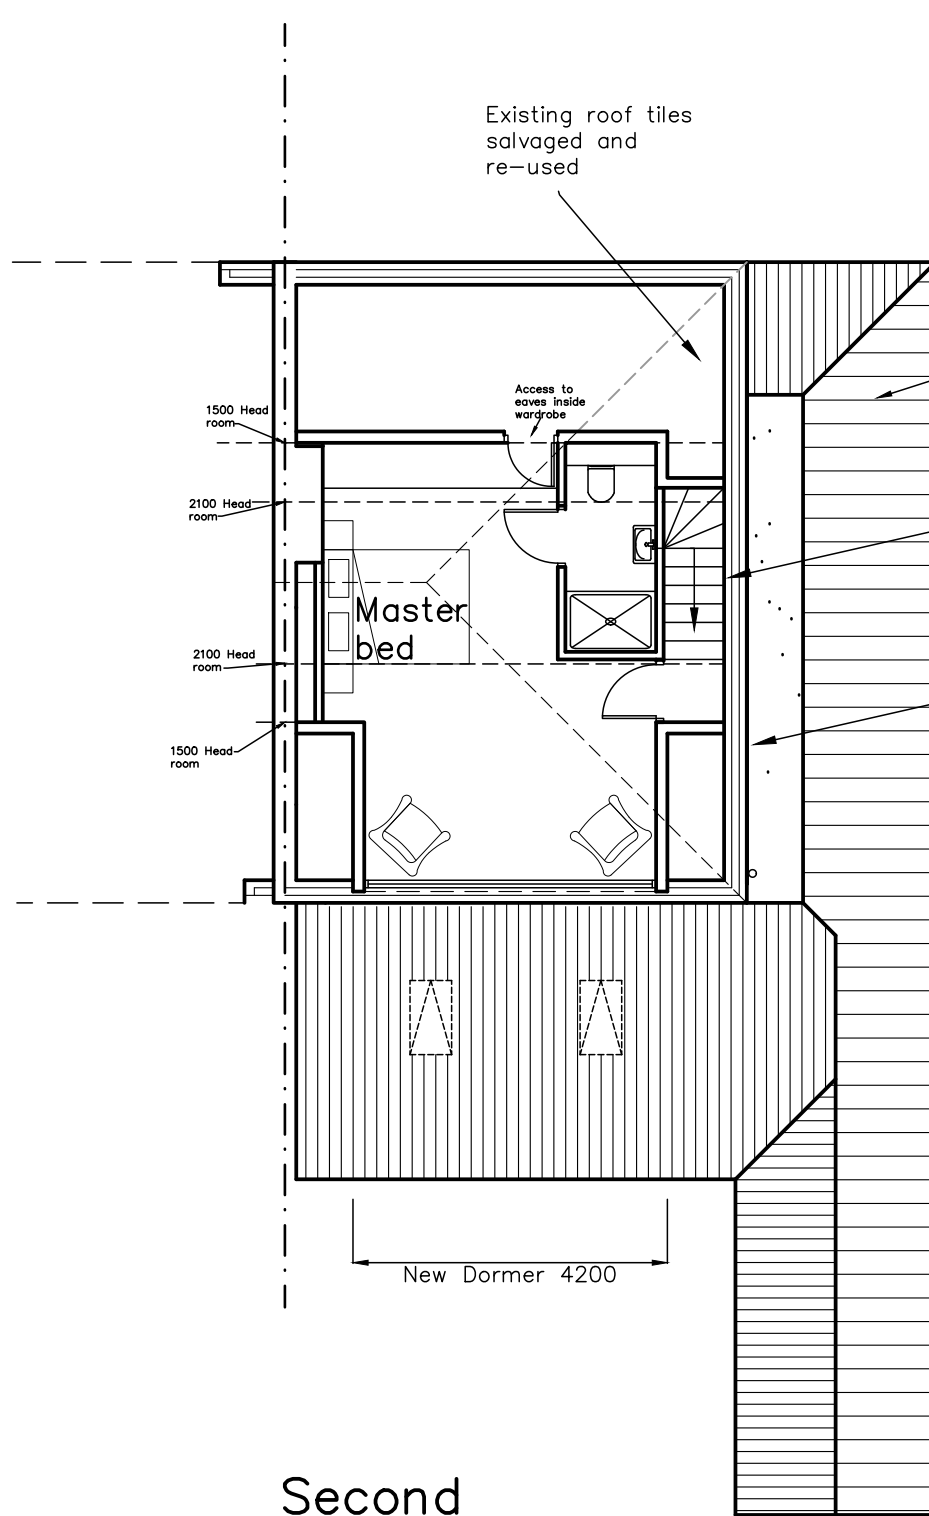

Second

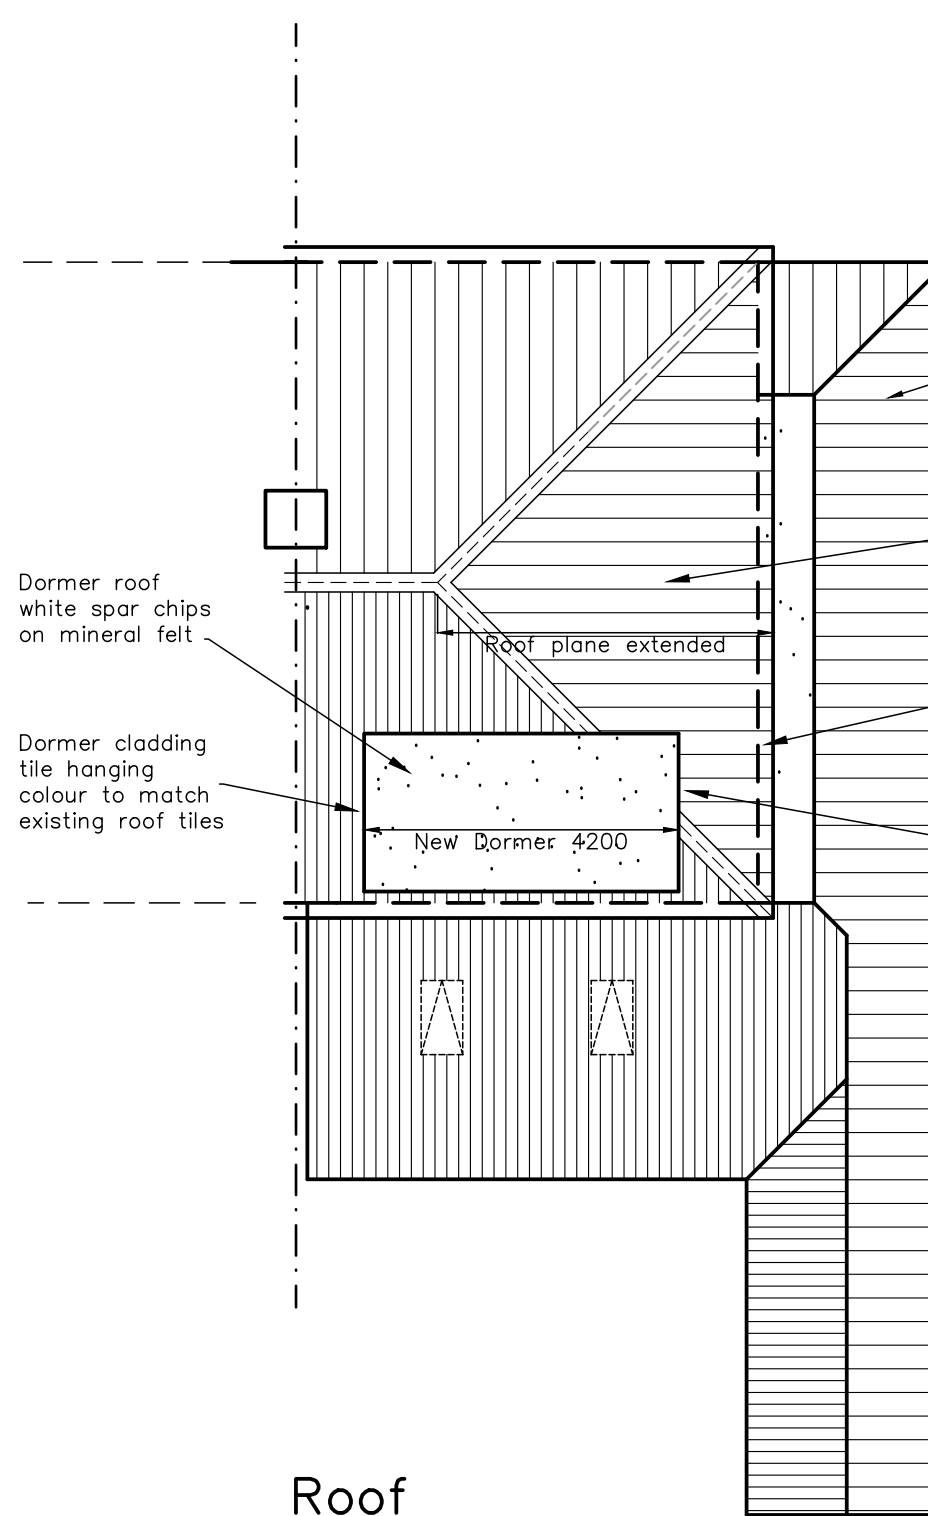

Roof



56 Penk Ridge,
Farlington,
PO9 3LU

**Proposed Plans
Loft Conversion
Second & Roof**



Revisions
a)
b)
c)
d)

Scale A1 = 1:50
A3 = 1:100
Drawn MHC
Date 31/03/20

1522-433⁰

20m

30m

40m