
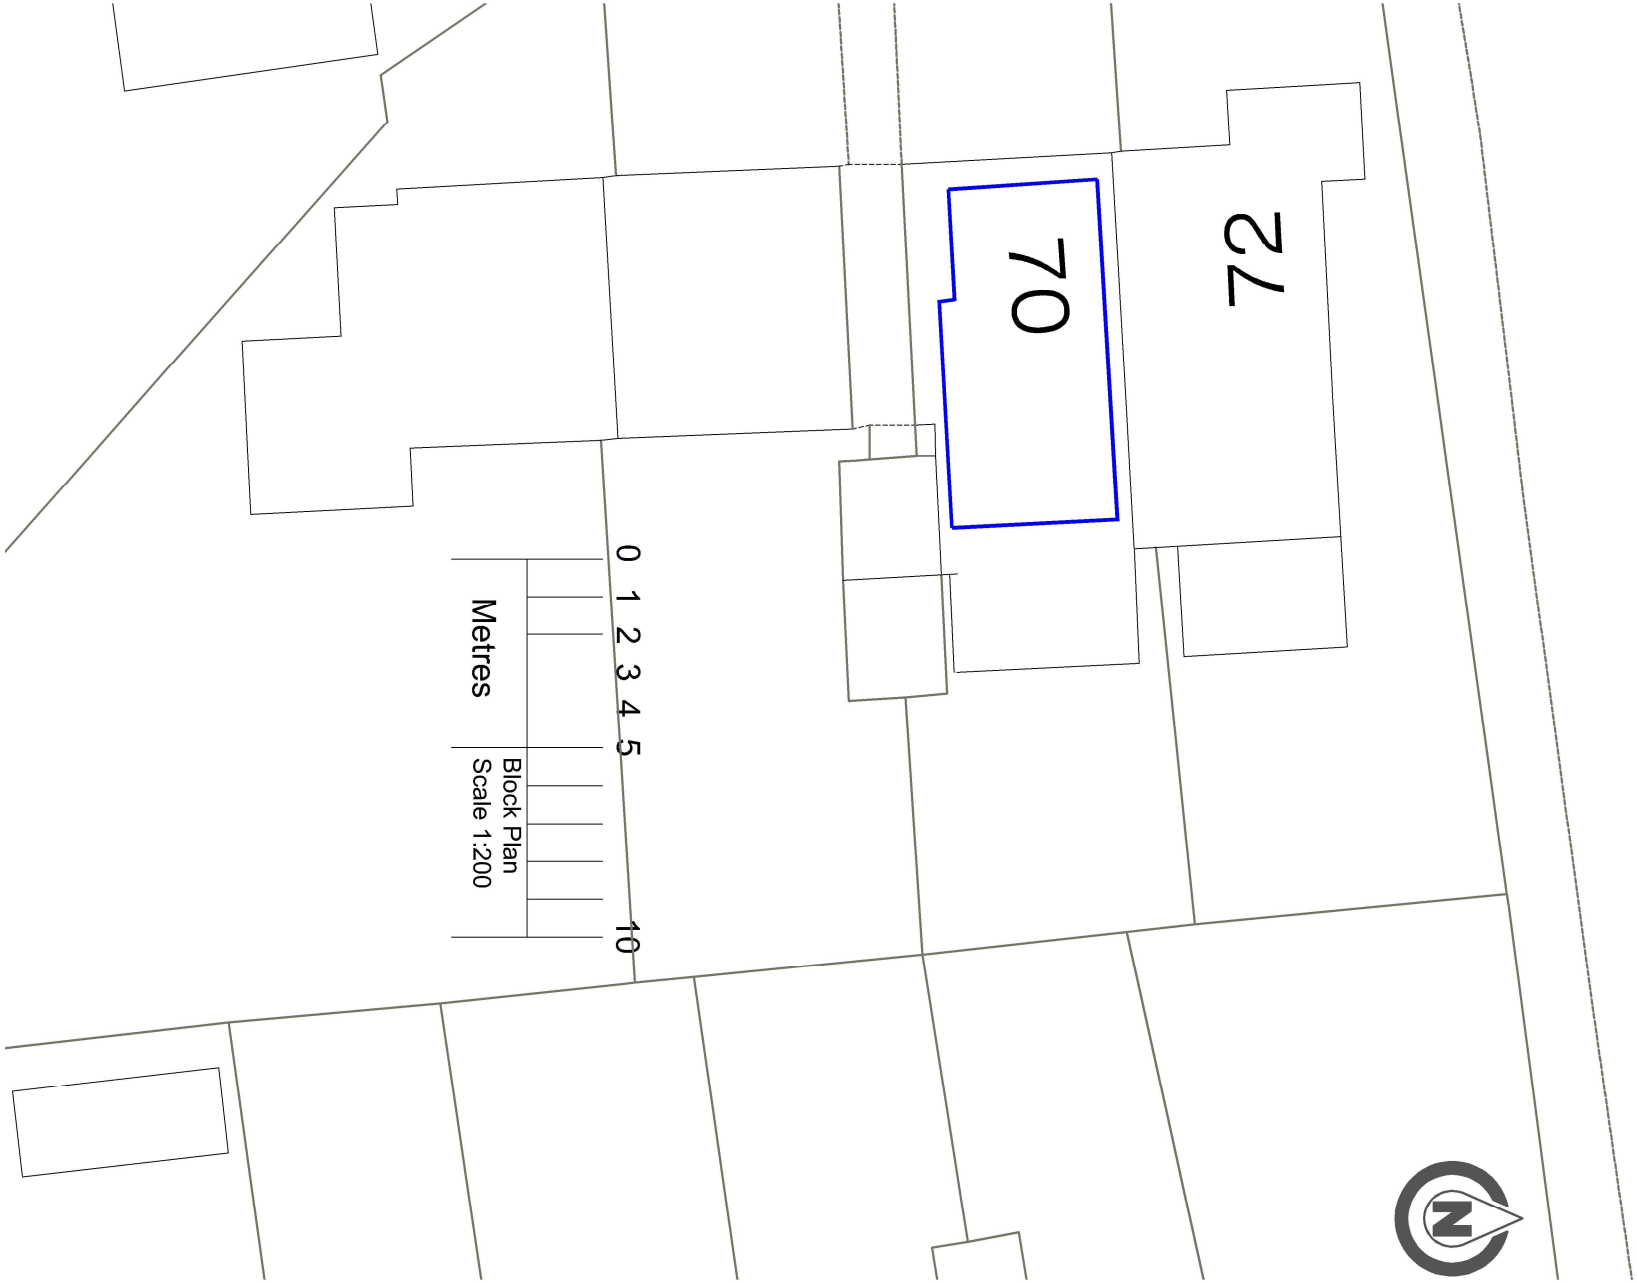


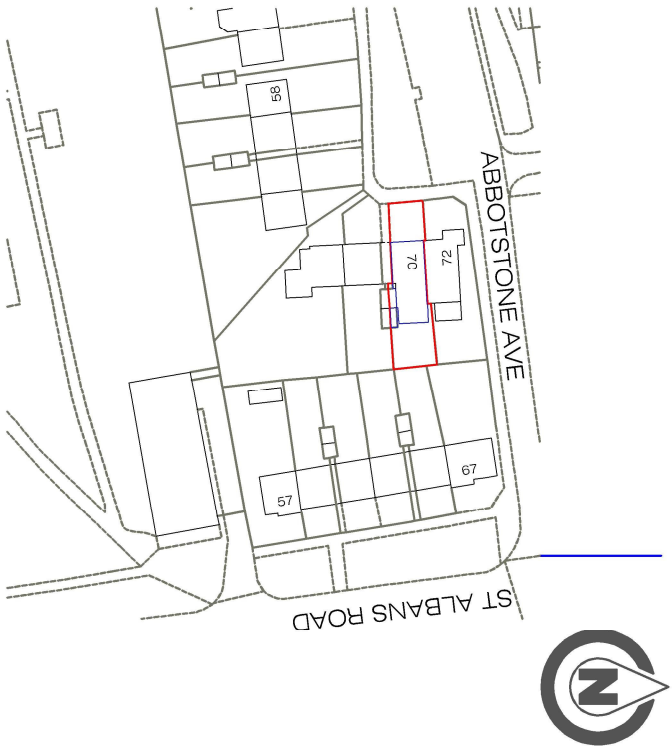

Client:	Mr Paul Miles				
Project:	70 Abbotstone Avenue Havant Hampshire PO9 2HN				
	Rear Extension / loft conversion				
Title:	Site & Block Plans				
Drawing No.	1208.E.01.01		Rev:		
Scale:	A3 As noted	Date:	11.07.20		
Drawn By:	TC	Checked By:	LBC		
Issue:	Planning				