

**PROPOSED SINGLE STOREY SIDE ADDITION.
40, WESTWAYS, BEDHAMPTON, HAVANT, HANTS.
FOR MR & MRS C W MILLER.**


HAVANT BOROUGH
COUNCIL

18 AUG 2020

RECEIVED

NEW SINGLE STACK PLUMBING TO BS 5572 USE 75MM DEEP SEAL TRAPS, SVP TO TERMINATE WITH A DURGO UNIT ABOVE THE LEVEL OF THE INLET OF THE HIGHEST FITTING. PROVIDE A RODDING ACCESS POINT AT THE BASE OF THE STACK

NEW BALANCED FLUE GAS BOILER FITTED IN UTILITY ROOM INSTALLED BY GAS SAFE ENGINEER AND CERTIFICATE ISSUED TO THE LOCAL AUTHORITY BUILDING CONTROL ON COMPLETION OF WORK.

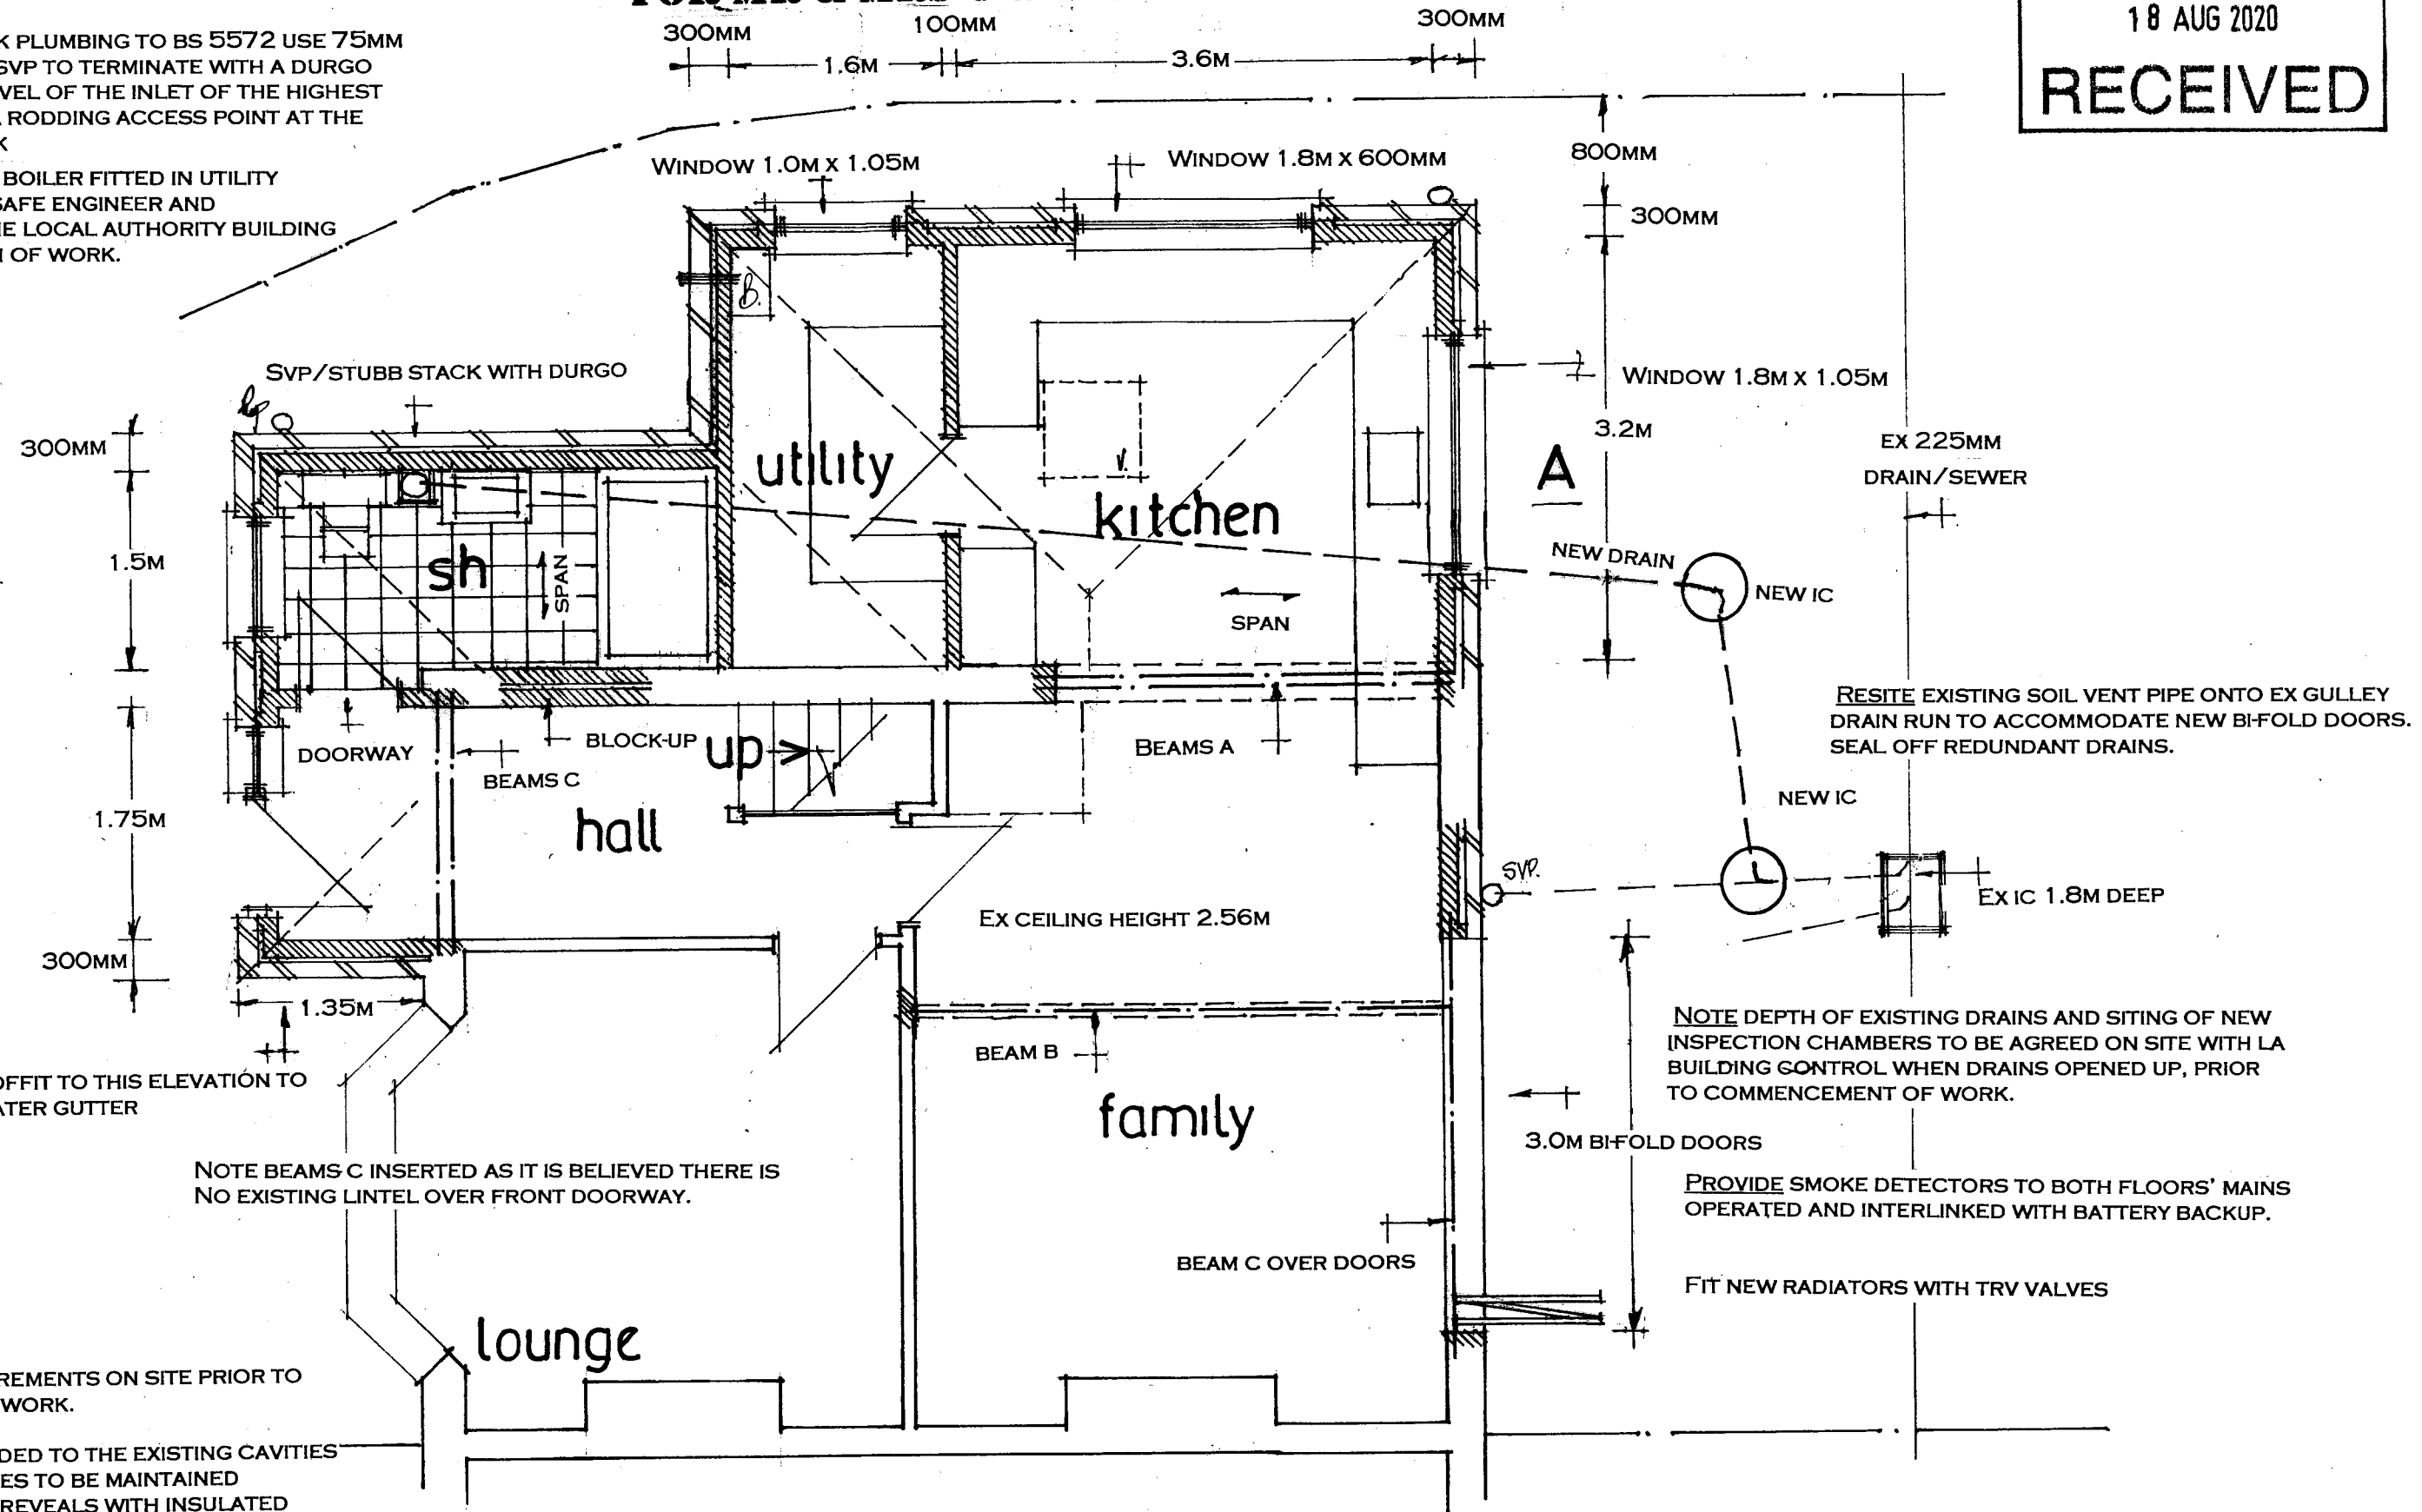

date aug 20
scale 1:50

PETER J. WALKER
ISLAND DESIGN
182 SEAFRONT, HAYLING ISLAND, HANTS
PO11 9AN
TEL 02392467571