



K Rend
'Limestone White'




SOUTH

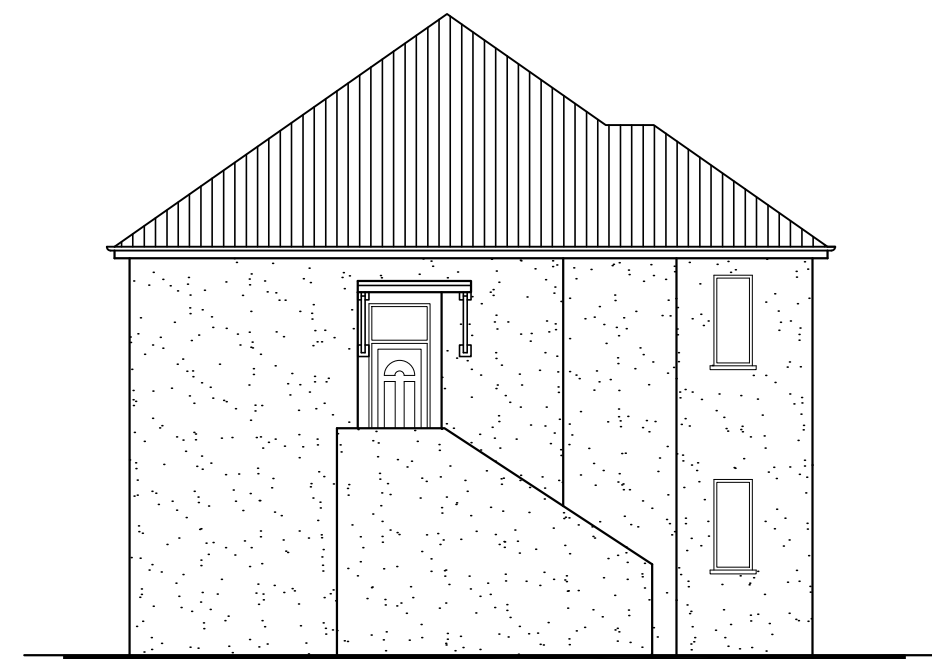

WEST

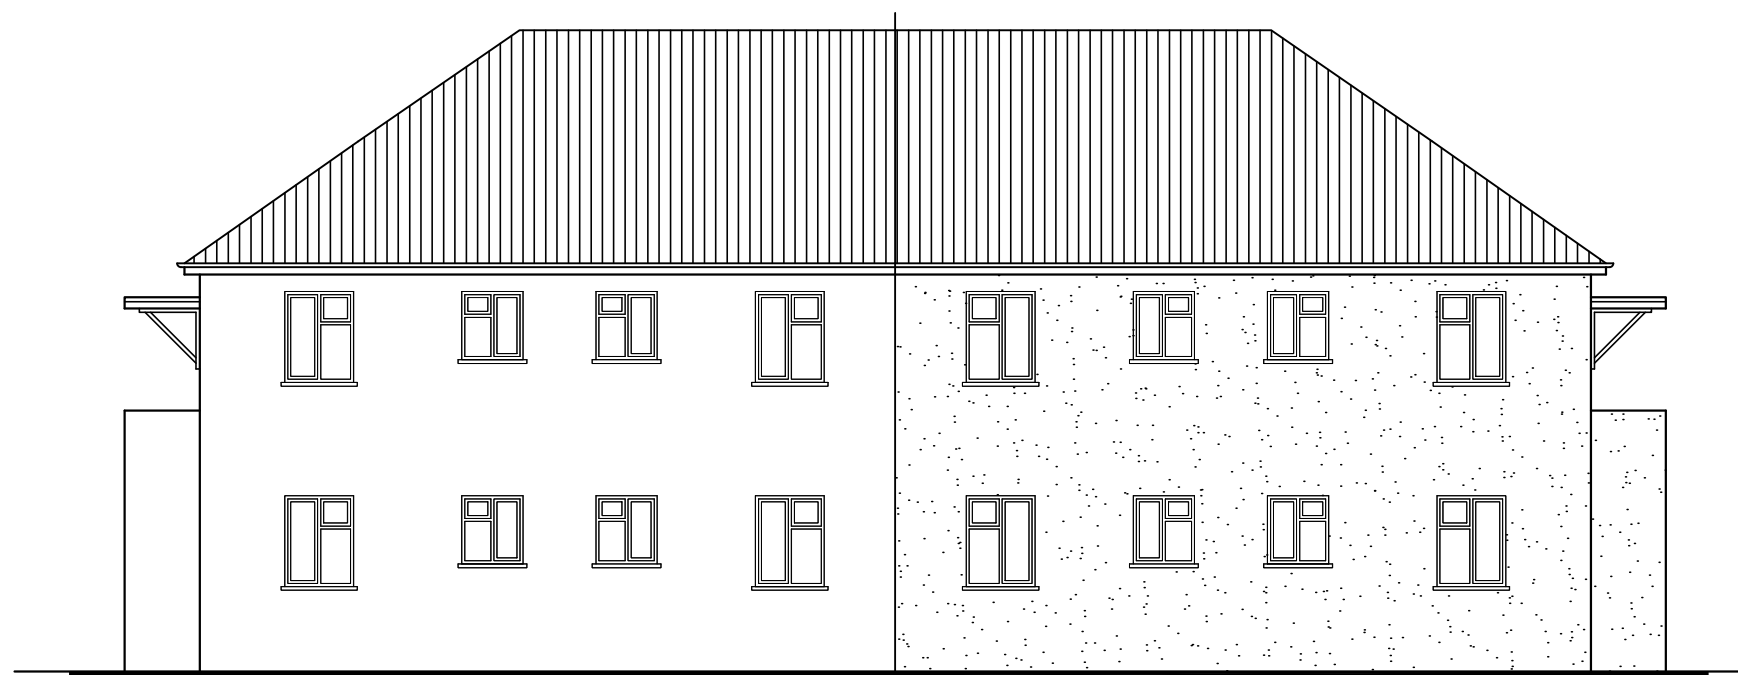

NORTH

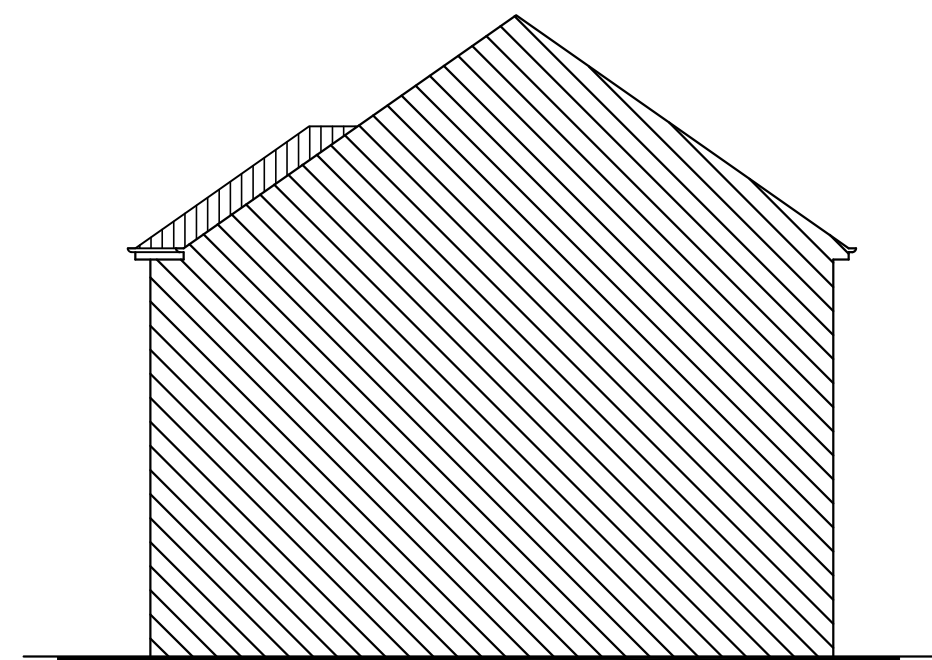

EAST

CAD

Critchley Architecture And Design Ltd.
Contact: 02392 474 919 | info@caad.online
The Old Brewery, 15E South Street, Havant, PO9 1BU

PROPOSED ELEVATIONS

Revisions

a)	Note/Date/Initial
b)	
c)	
d)	

3 & 3A
Bembridge Drive
Hayling Island
PO11 9LU

Scale A1=1:50, A3=1:100
Drawn SAR/JHL
Date 25/06/2020

1625-421 0

10m

20m

30m

40m