



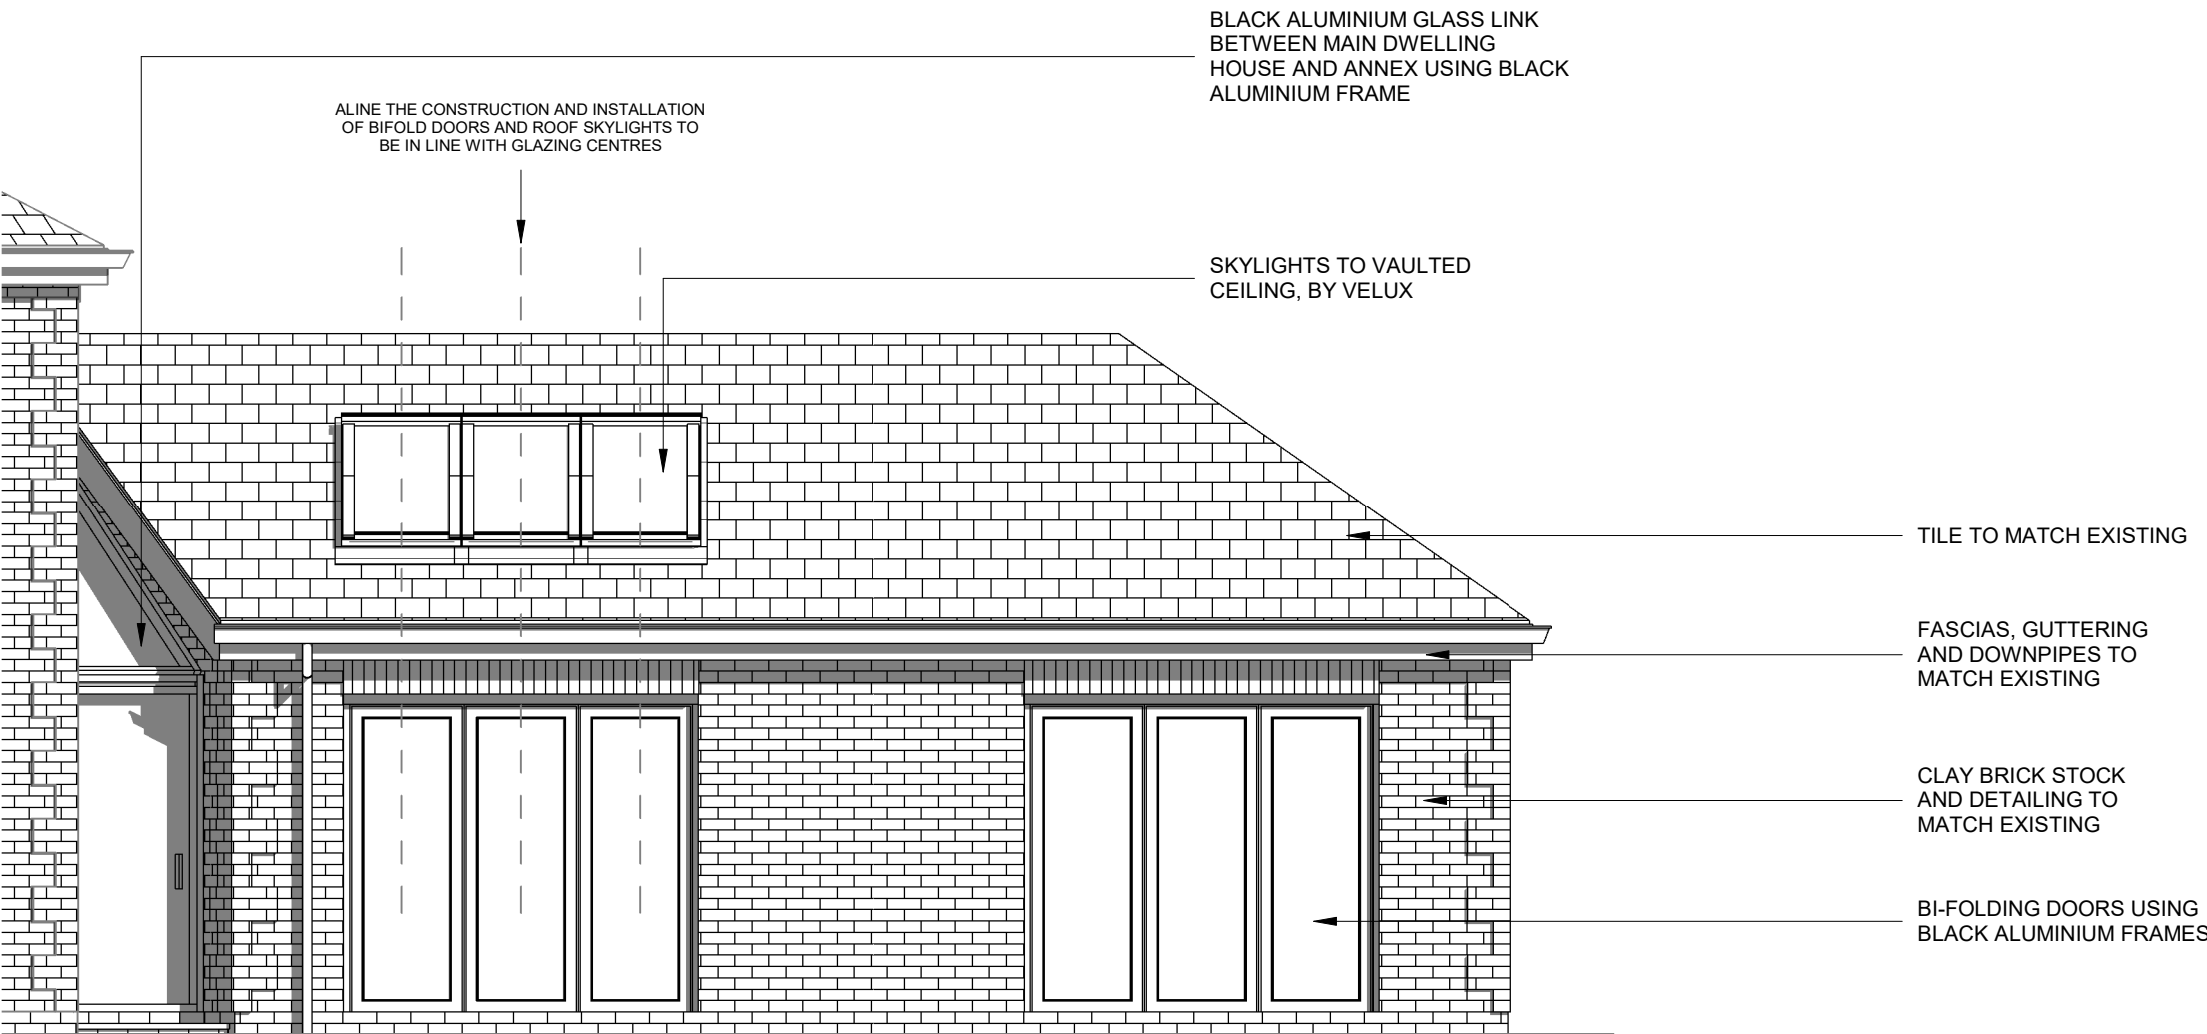

ANNEX - SIDE S ELEVATION
1 : 50

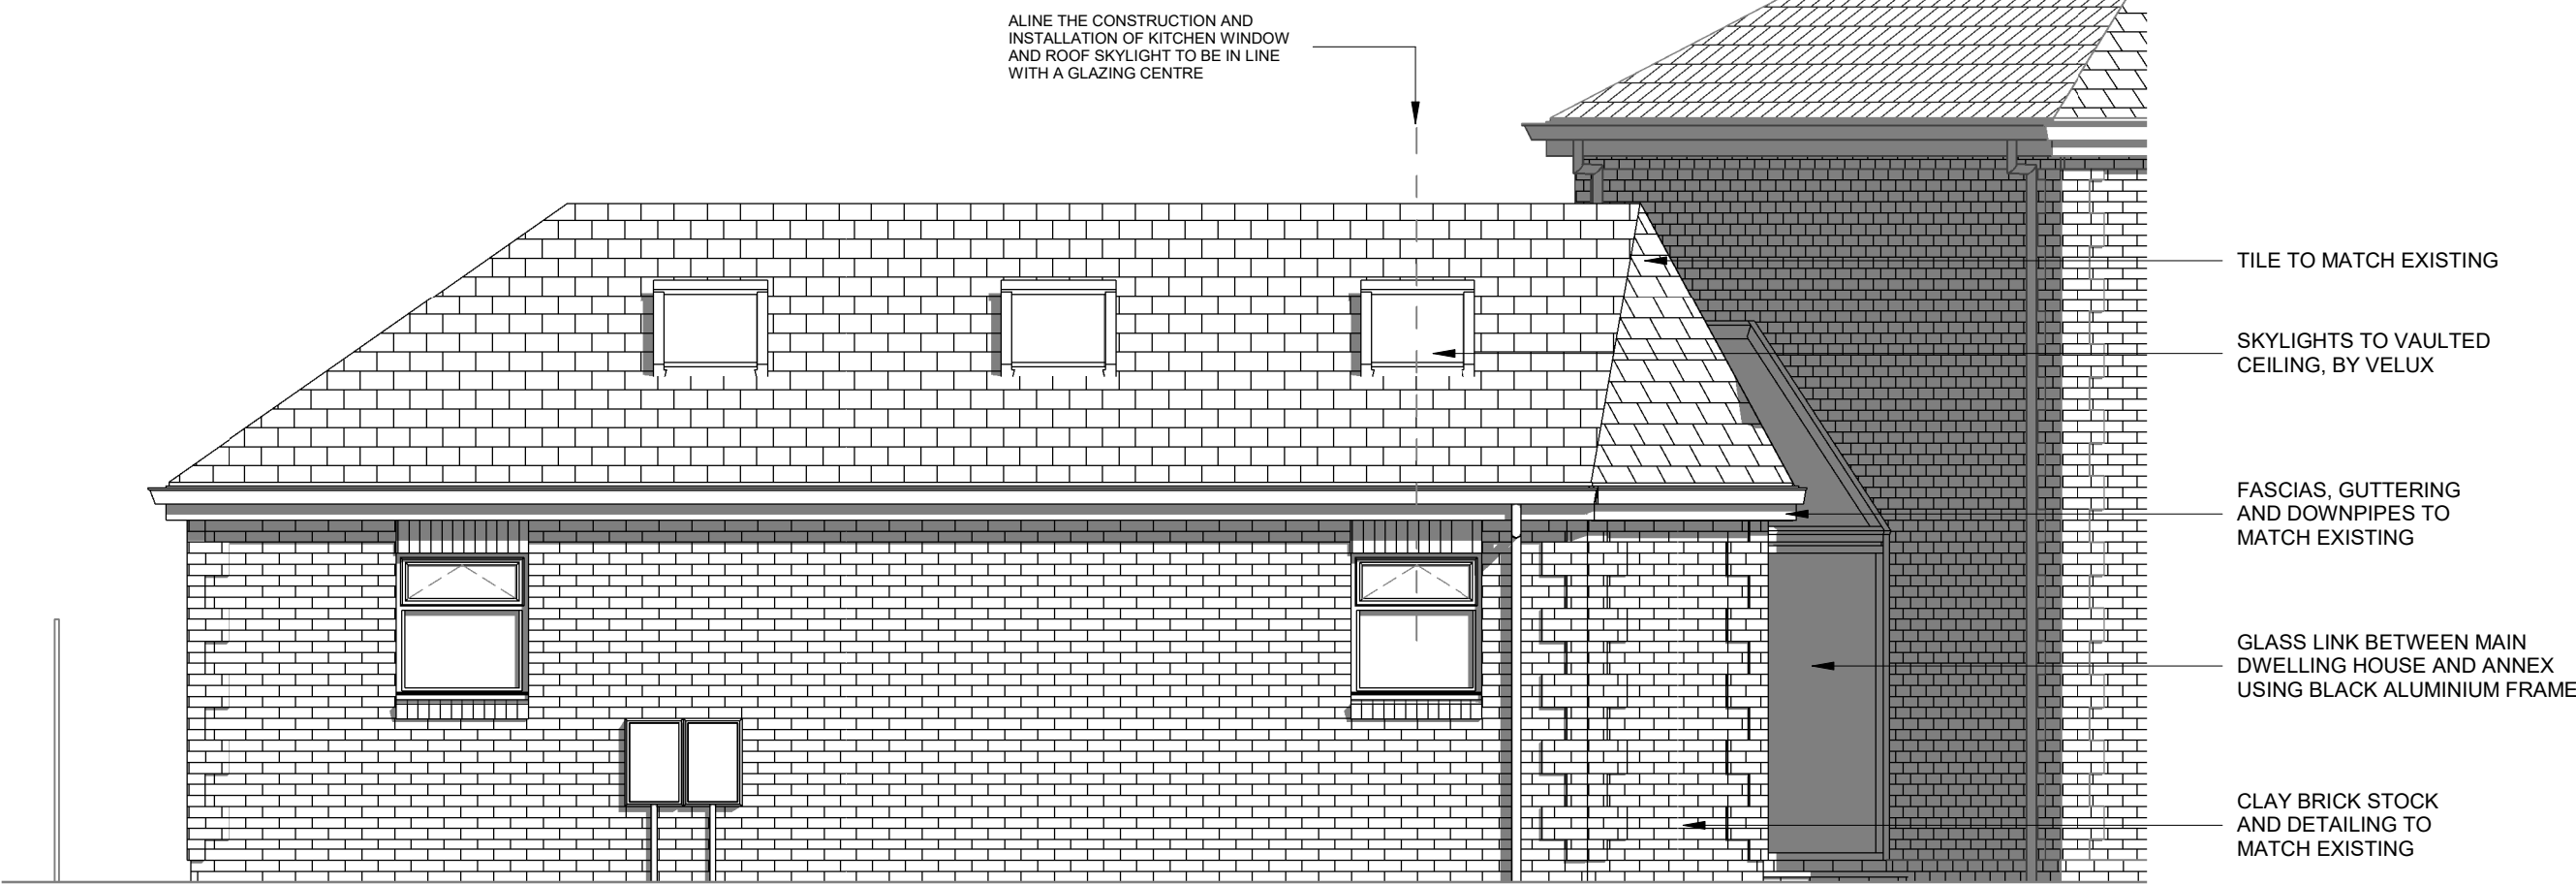


ANNEX - REAR W ELEVATION
1 : 50



ANNEX - FRONT E ELEVATION
1 : 50

READ DRAWINGS IN CONJUNCTION
WITH STRUCTURAL NOTES AND
DETAILS

BC REF:
TBC

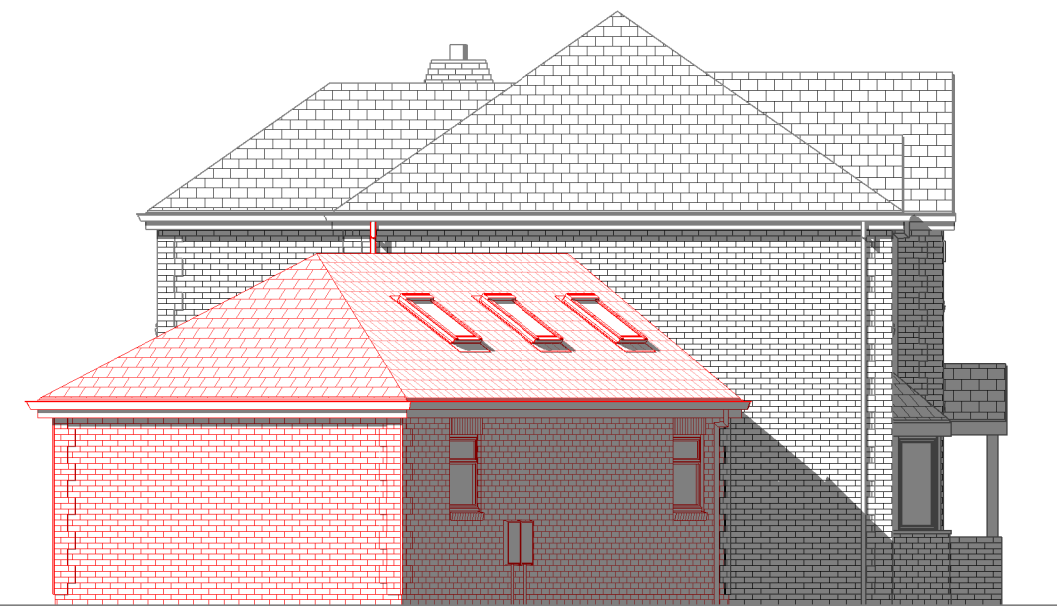

SE DWELLING ELEVATION (SIDE)
1 : 100


0m 1m 2m 3m 4m 5m

VISUAL SCALE 1:100 @ A1


0m 0.5m 1m 1.5m 2m 2.5m

VISUAL SCALE 1:50 @ A1

USING THESE DRAWINGS:
MEASUREMENTS AND DIMENSION LISTED ON THE DRAWINGS ARE FOR SETTING OUT REFERENCE ONLY.
ALL DIMENSIONS TO BE CHECKED AND VERIFIED ON SITE BY THE BUILDING CONTRACTORS.
MEASUREMENTS AND DIMENSION LISTED ON THE DRAWINGS, SCALED FROM WALLS ARE FROM FINISHED WALL SURFACES I.E. RENDERED OR PLASTER FINISHED FACES. ANY ALLOWANCE IS TO BE MADE FOR WET TRADES. IF IN ANY DOUBT THE BUILDING CONTRACTOR SHOULD CONTACT THE ARCHITECT.

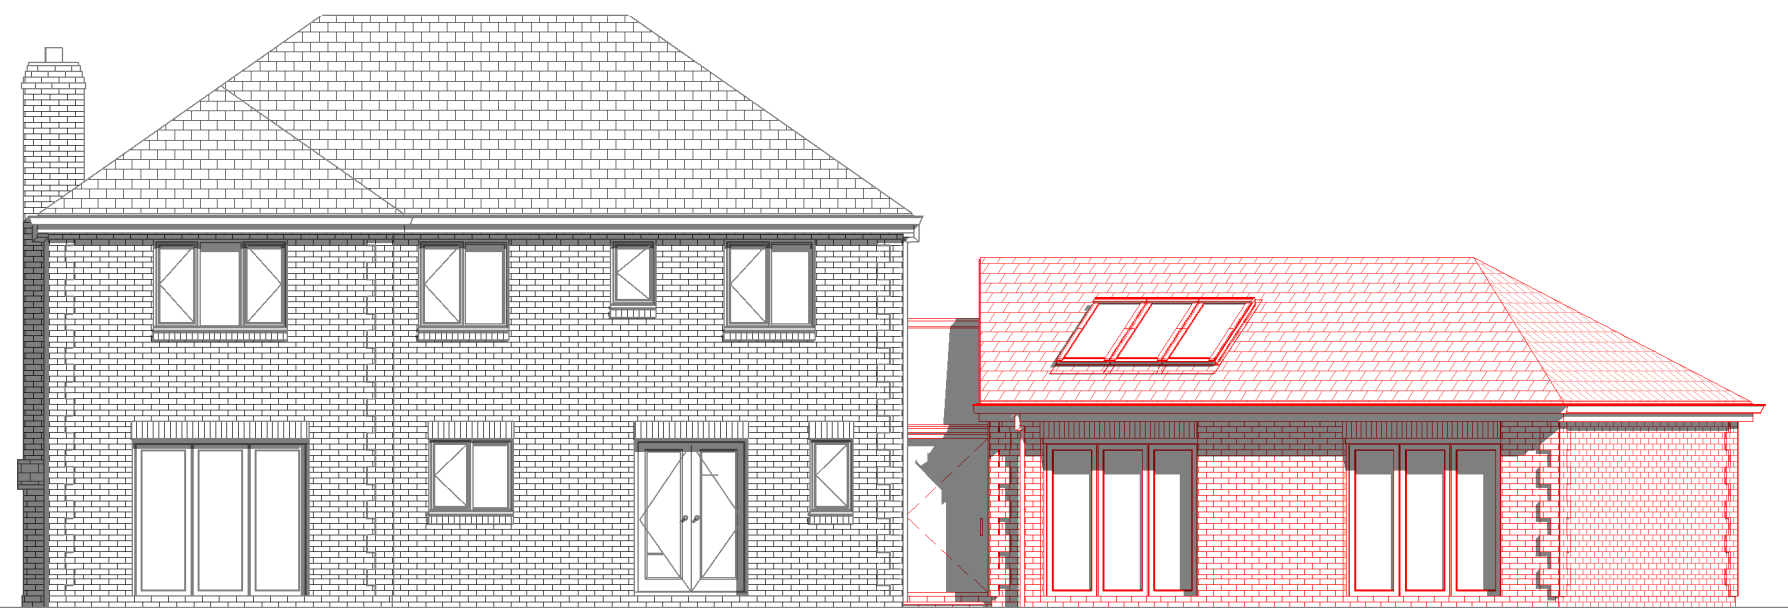

SW DWELLING ELEVATION (REAR)
1 : 100

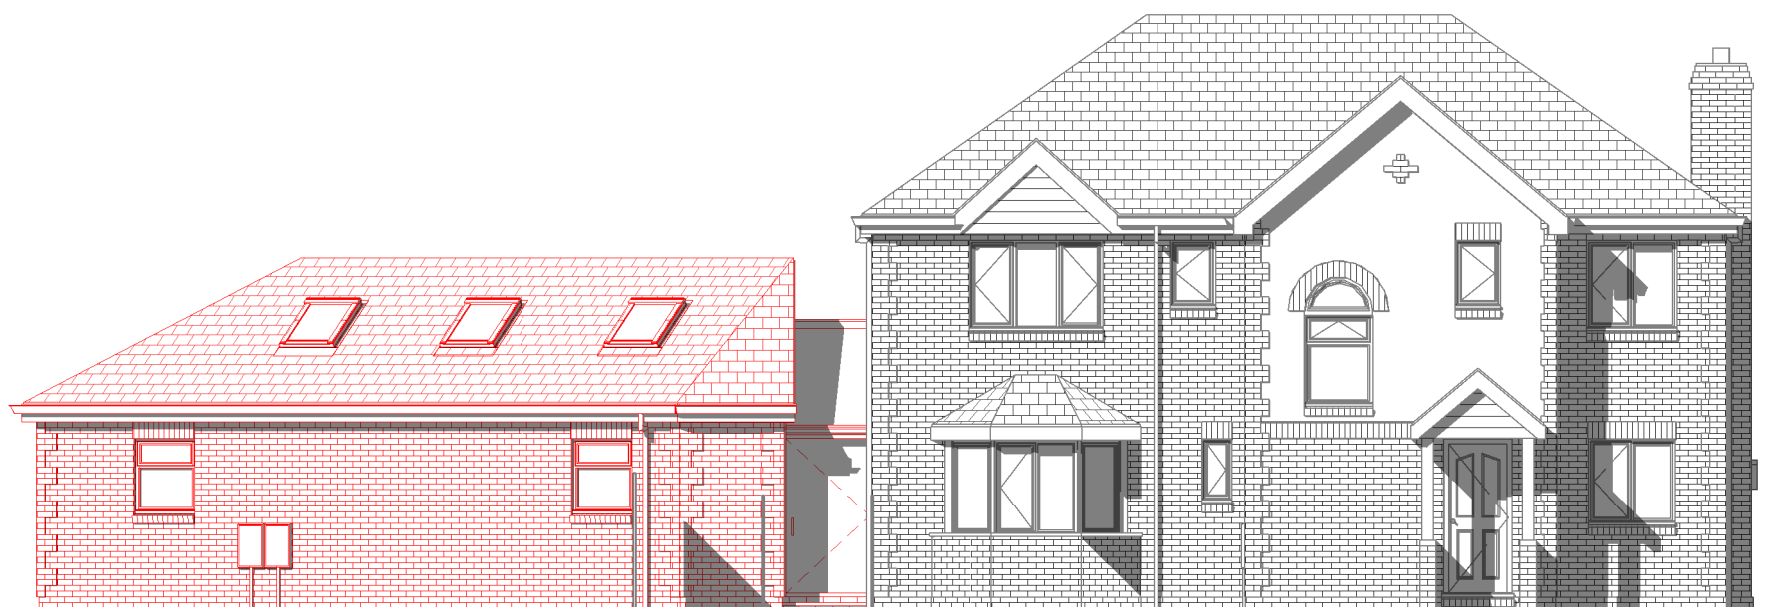

NE DWELLING ELEVATION (FRONT)
1 : 100



The
Planning Service

Architectural Design & Technical Drawing
Building Survey & Planning Services

www.theplanningservice.co.uk

The Planning Service
Office, 135 North Lane
Clanfield, nr Waterlooville
Hampshire PO8 0RL

T: 023 92 597364
F: 0845 519 1103
E: info@theplanningservice.co.uk

Scale is correct when printed to the stated ISO size. Figured dimensions are to be used in preference to scaled sizes and all dimensions must be checked on site by the contractor before ordering materials and or commencing work. All dimensions in mm (millimetres) unless otherwise stated. The contractor is to ensure the works are inspected and completed to the satisfaction of the local authority. Compliance with building regulations or a party wall award / agreement is not to be assumed.

No deviation from this drawing will be permitted without the prior written consent of the designer. Under the provisions of the copyright act 1988, the copyright of this drawing and the work contained therein remains the property of the designer (the planning service), and may not be reproduced in any form whatsoever without prior written consent.

Under the construction (design and management) regulations 2015 (CDM2015) all design work for both domestic and commercial development(s) are to conform to those regulations. E&EO.

Client(s):
Mr & Mrs Simon
Wilson

Project:
16a Beeches,
Emsworth Road,
Havant PO9 2SS

Drawing Title:

ELEVATIONS

Project number: 0226

Date: 18/12/2019

Revision: Rev A

Drawn by: JJ

Project Status: Stage 2

C003

Scale 100% @ A1 As indicated