



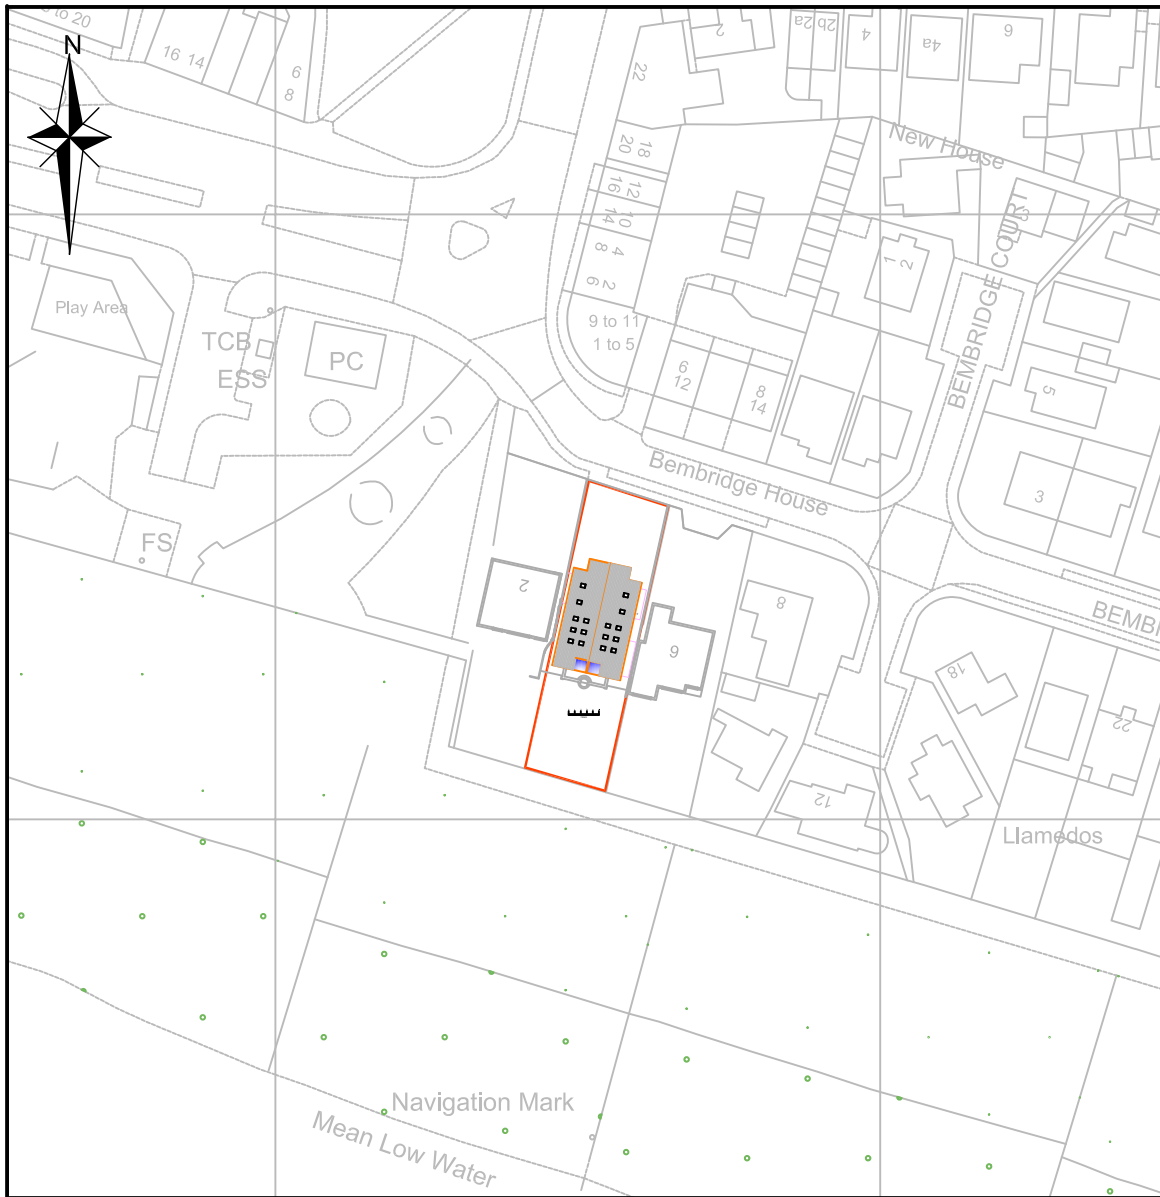

OS Serial No OI 1311355

Mapping supplied by:
Latitude Mapping Limited

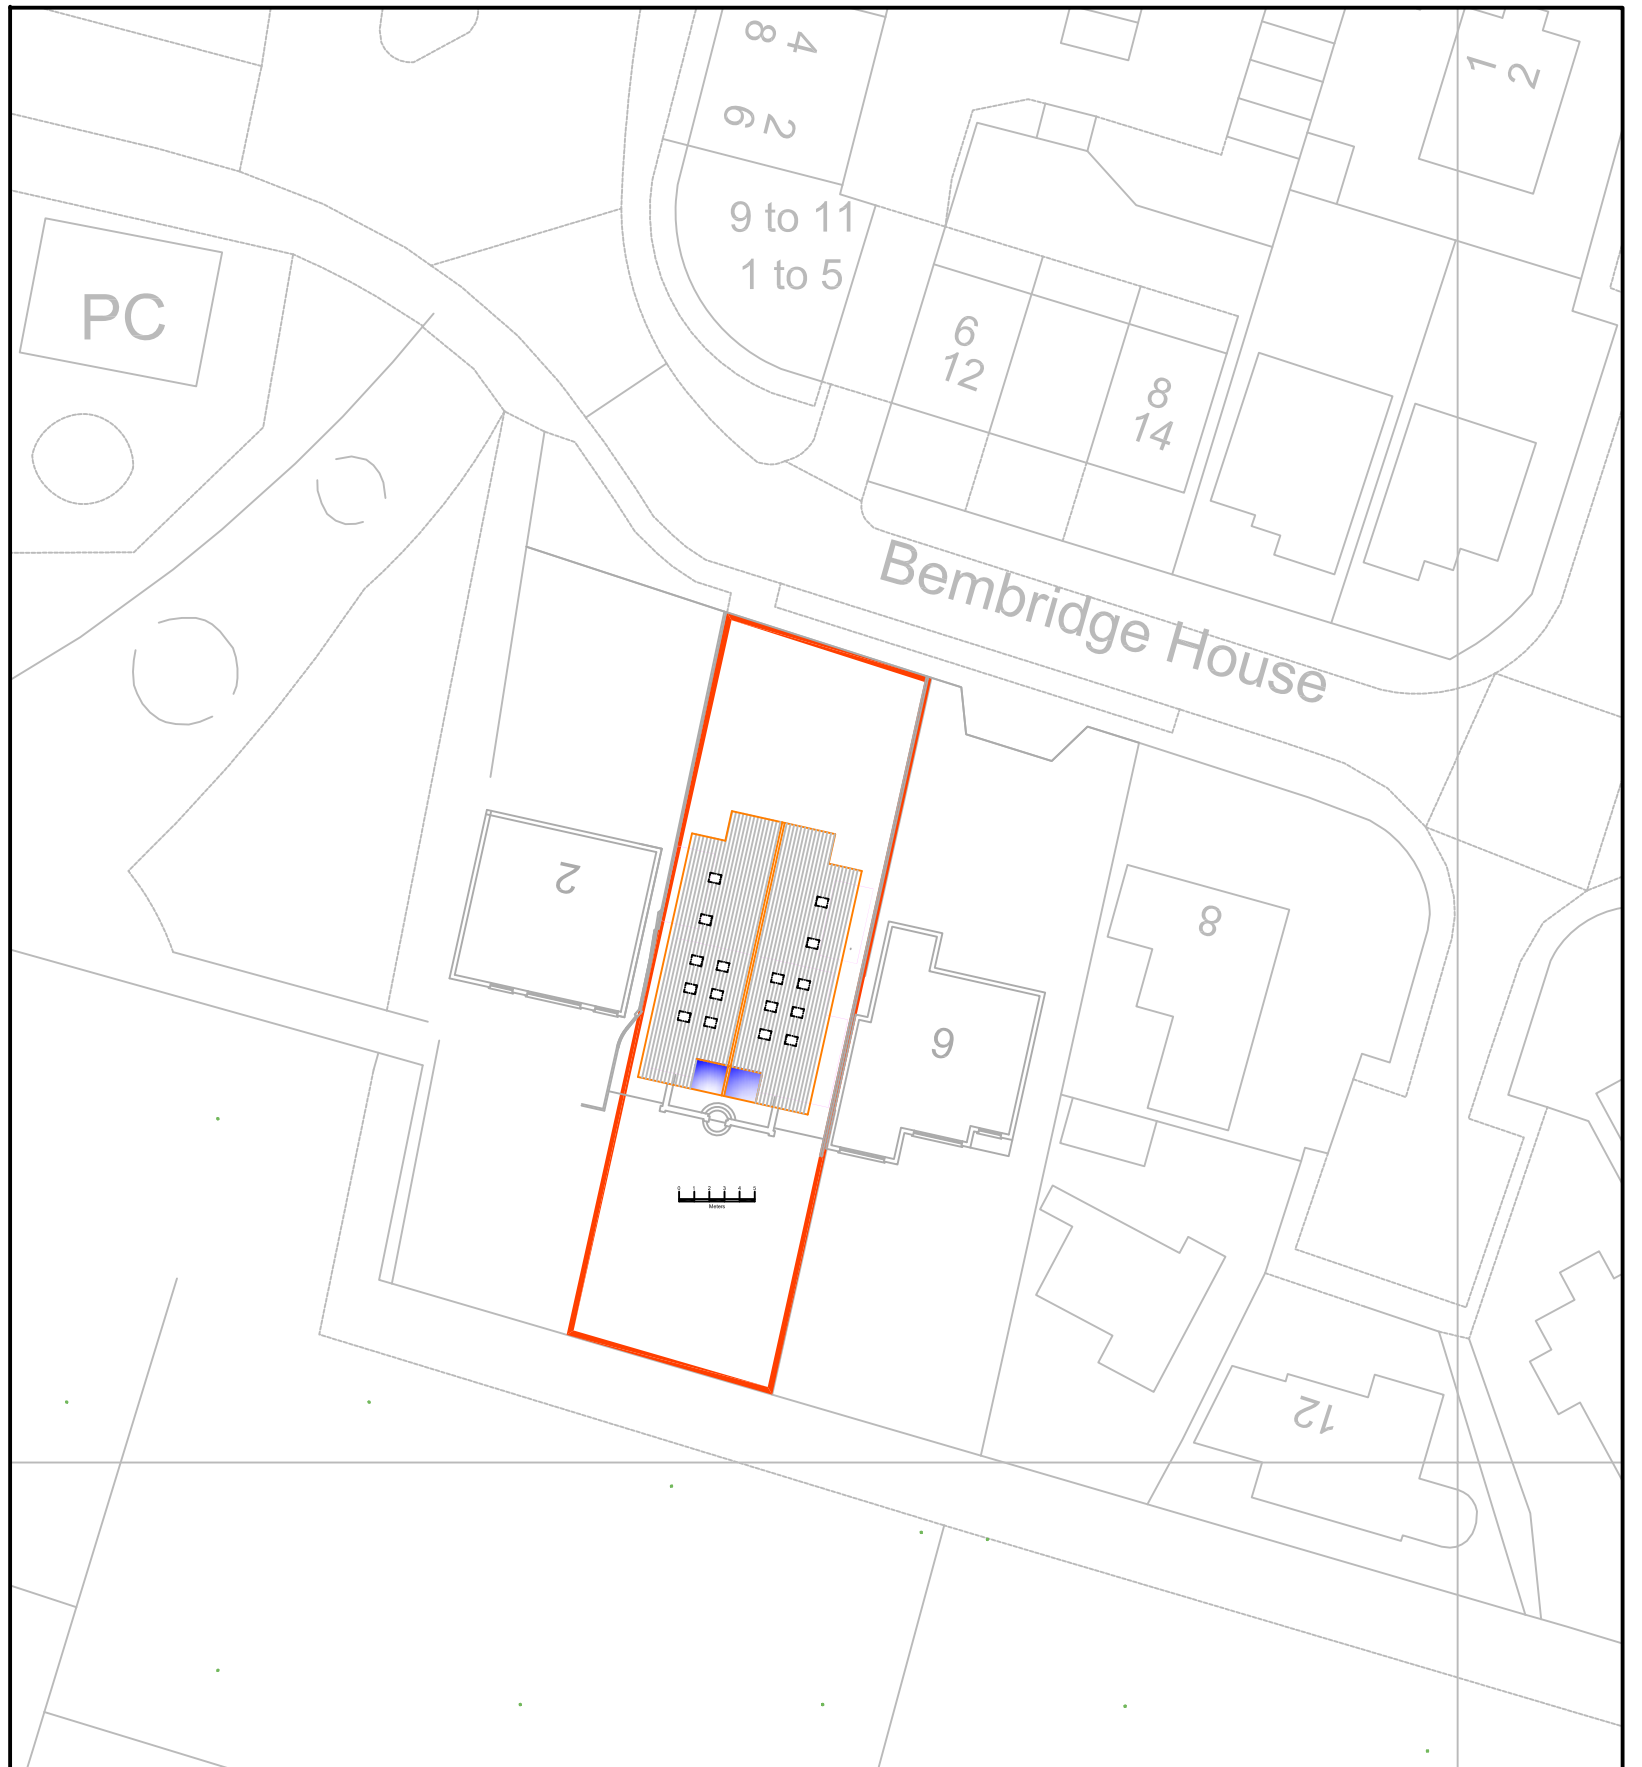

Architectural & Civil Engineering Design
143 Station Road, Liss, Hants. GU33 7AJ
Tel 01730 894988
e-mail: enquiries@acedesigns-ltd.co.uk
www.ace-designs.co.uk

Job Title
Proposed extension and alterations including
2nd floor level at 4 Bembridge Drive, Hayling Island

Drawing Title
Site and Block Plan

Client
Mr and Mrs Adams-Madgwick

Scale
1/1250:1/500@A3
Drawn
EV
Job No
190103

Date
May 20
Checked
GG
Drawing No
190103 / 101

Designed
GG
Approved
Rev
A