


Site Plan



Wilson Contract
Services Ltd
tel: 01924 256826
wilsoncontracts.co.uk

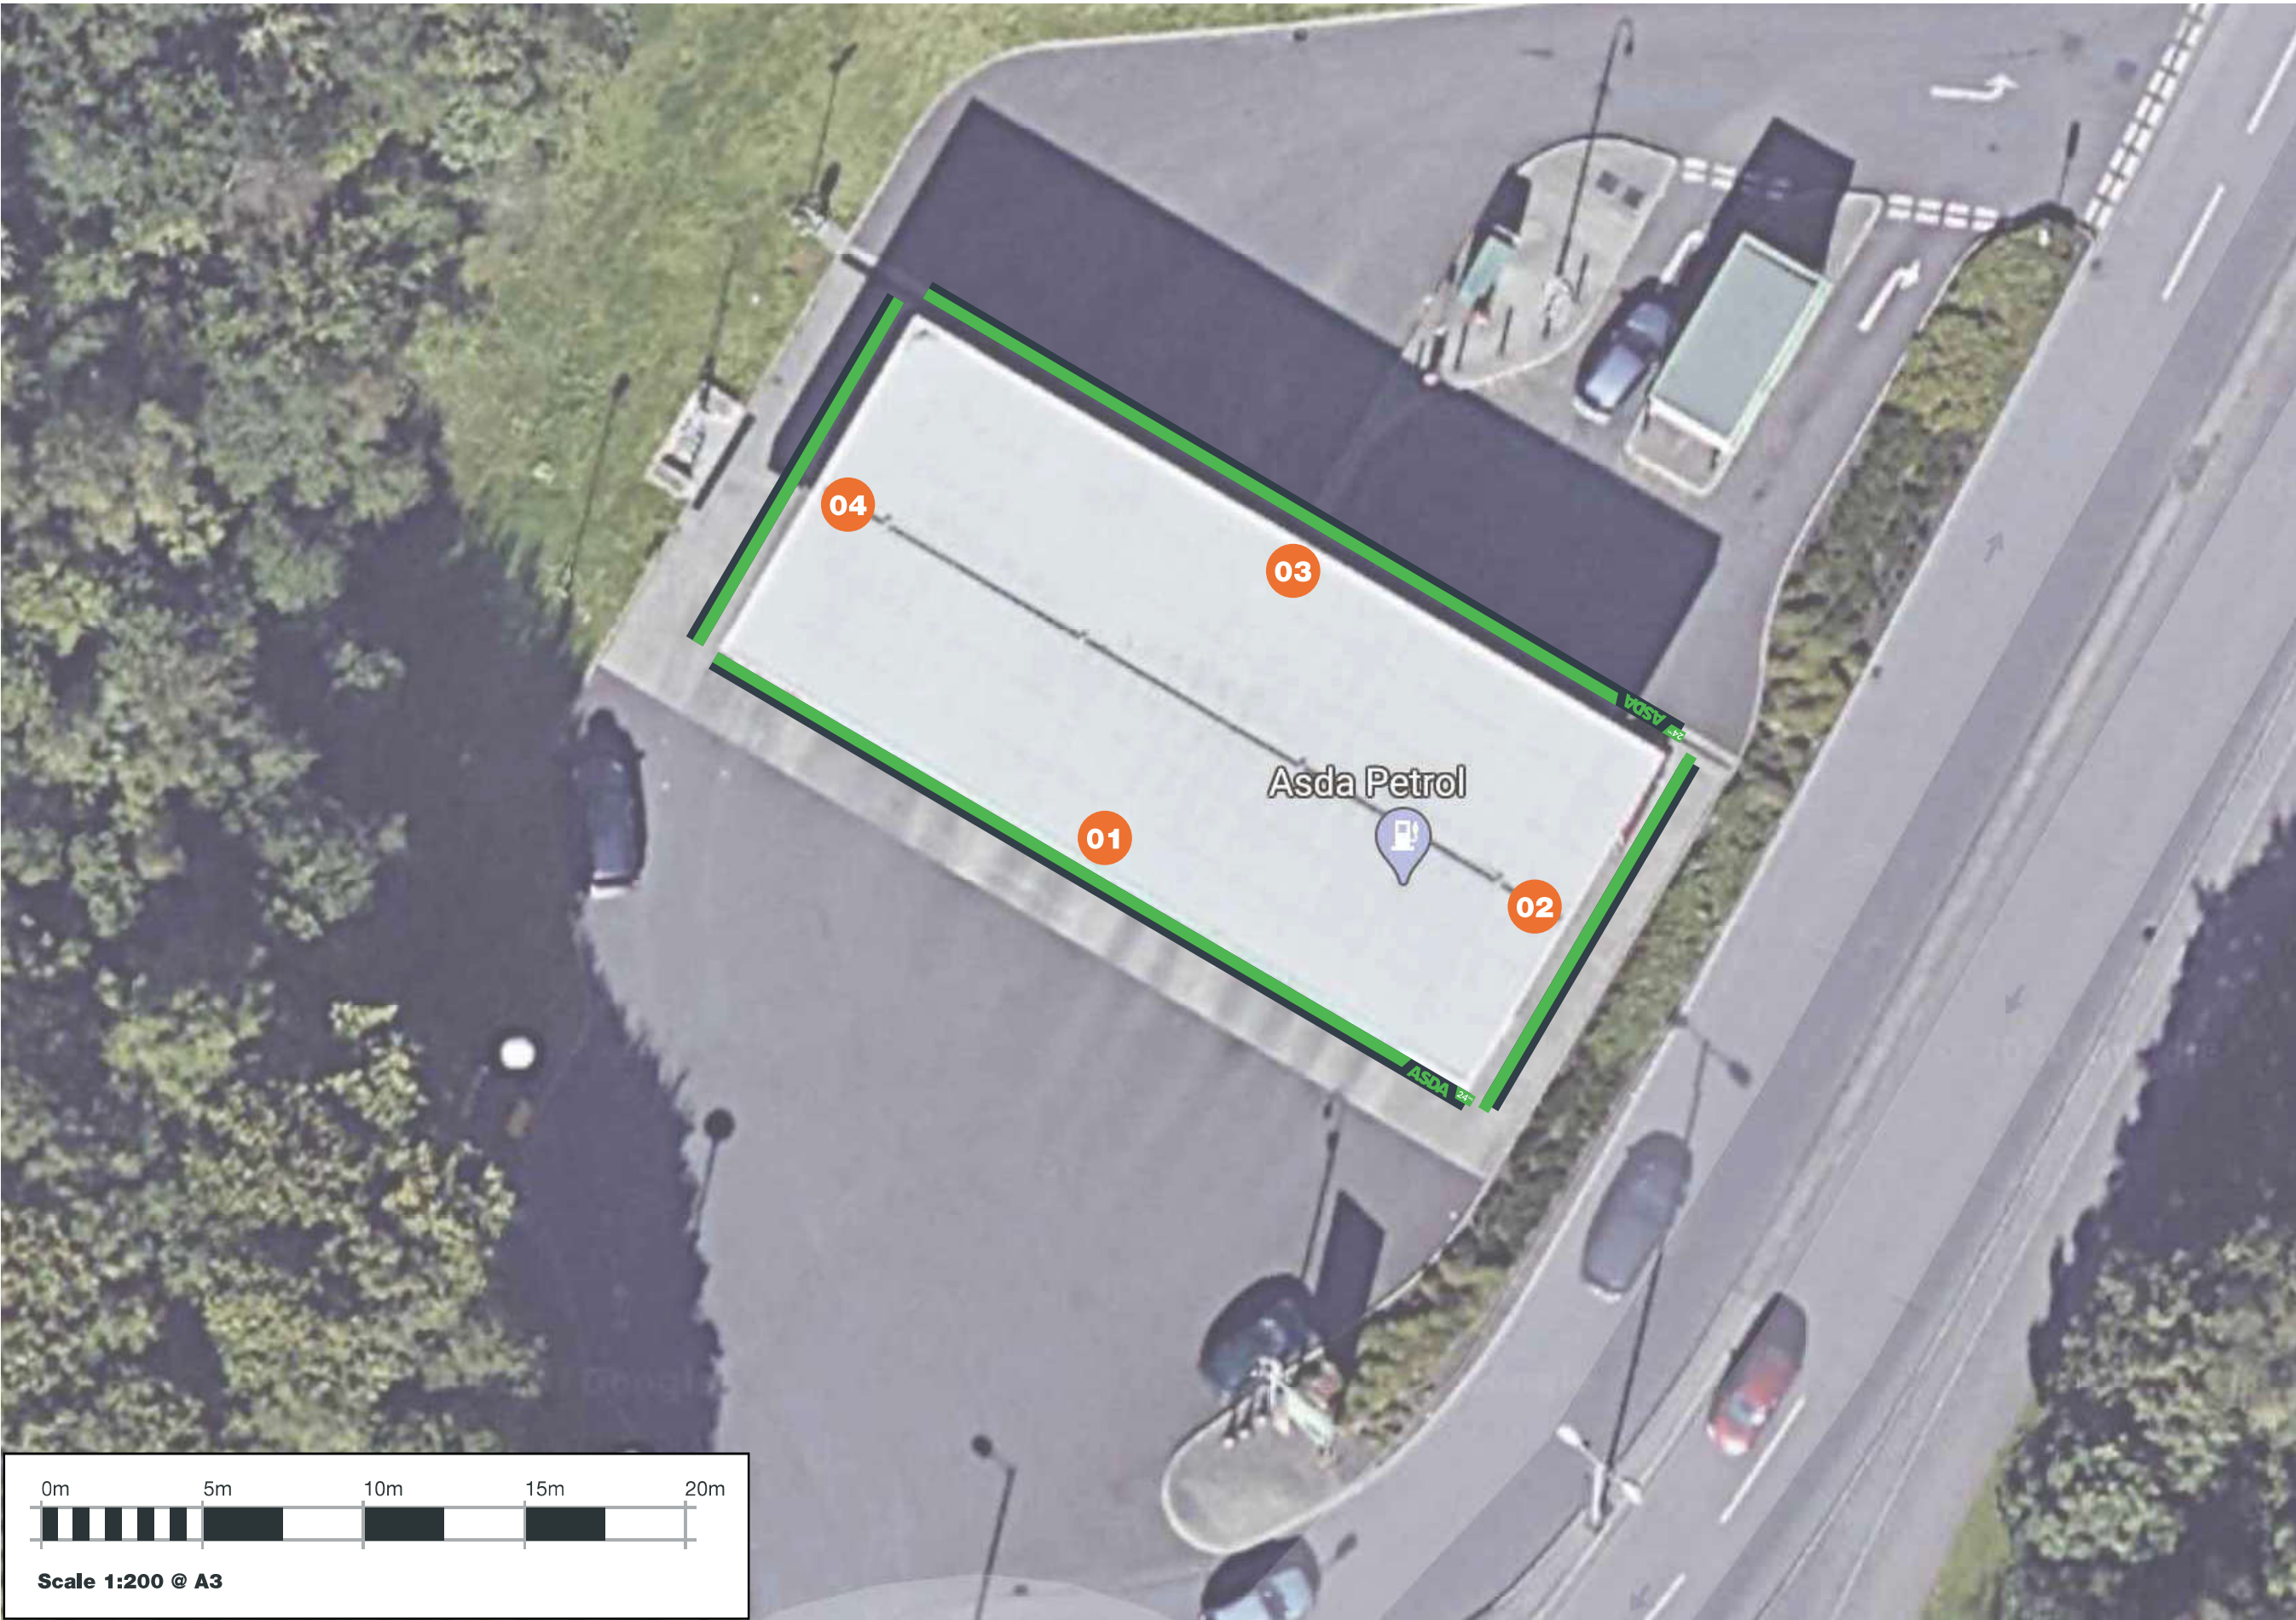

NEW PFS CONCEPT
HAVANT
LARCHWOOD AVENUE
BEDHAMPTON
HAVANT
PO9 3QW

21/05/20 - SRL
Rev A