
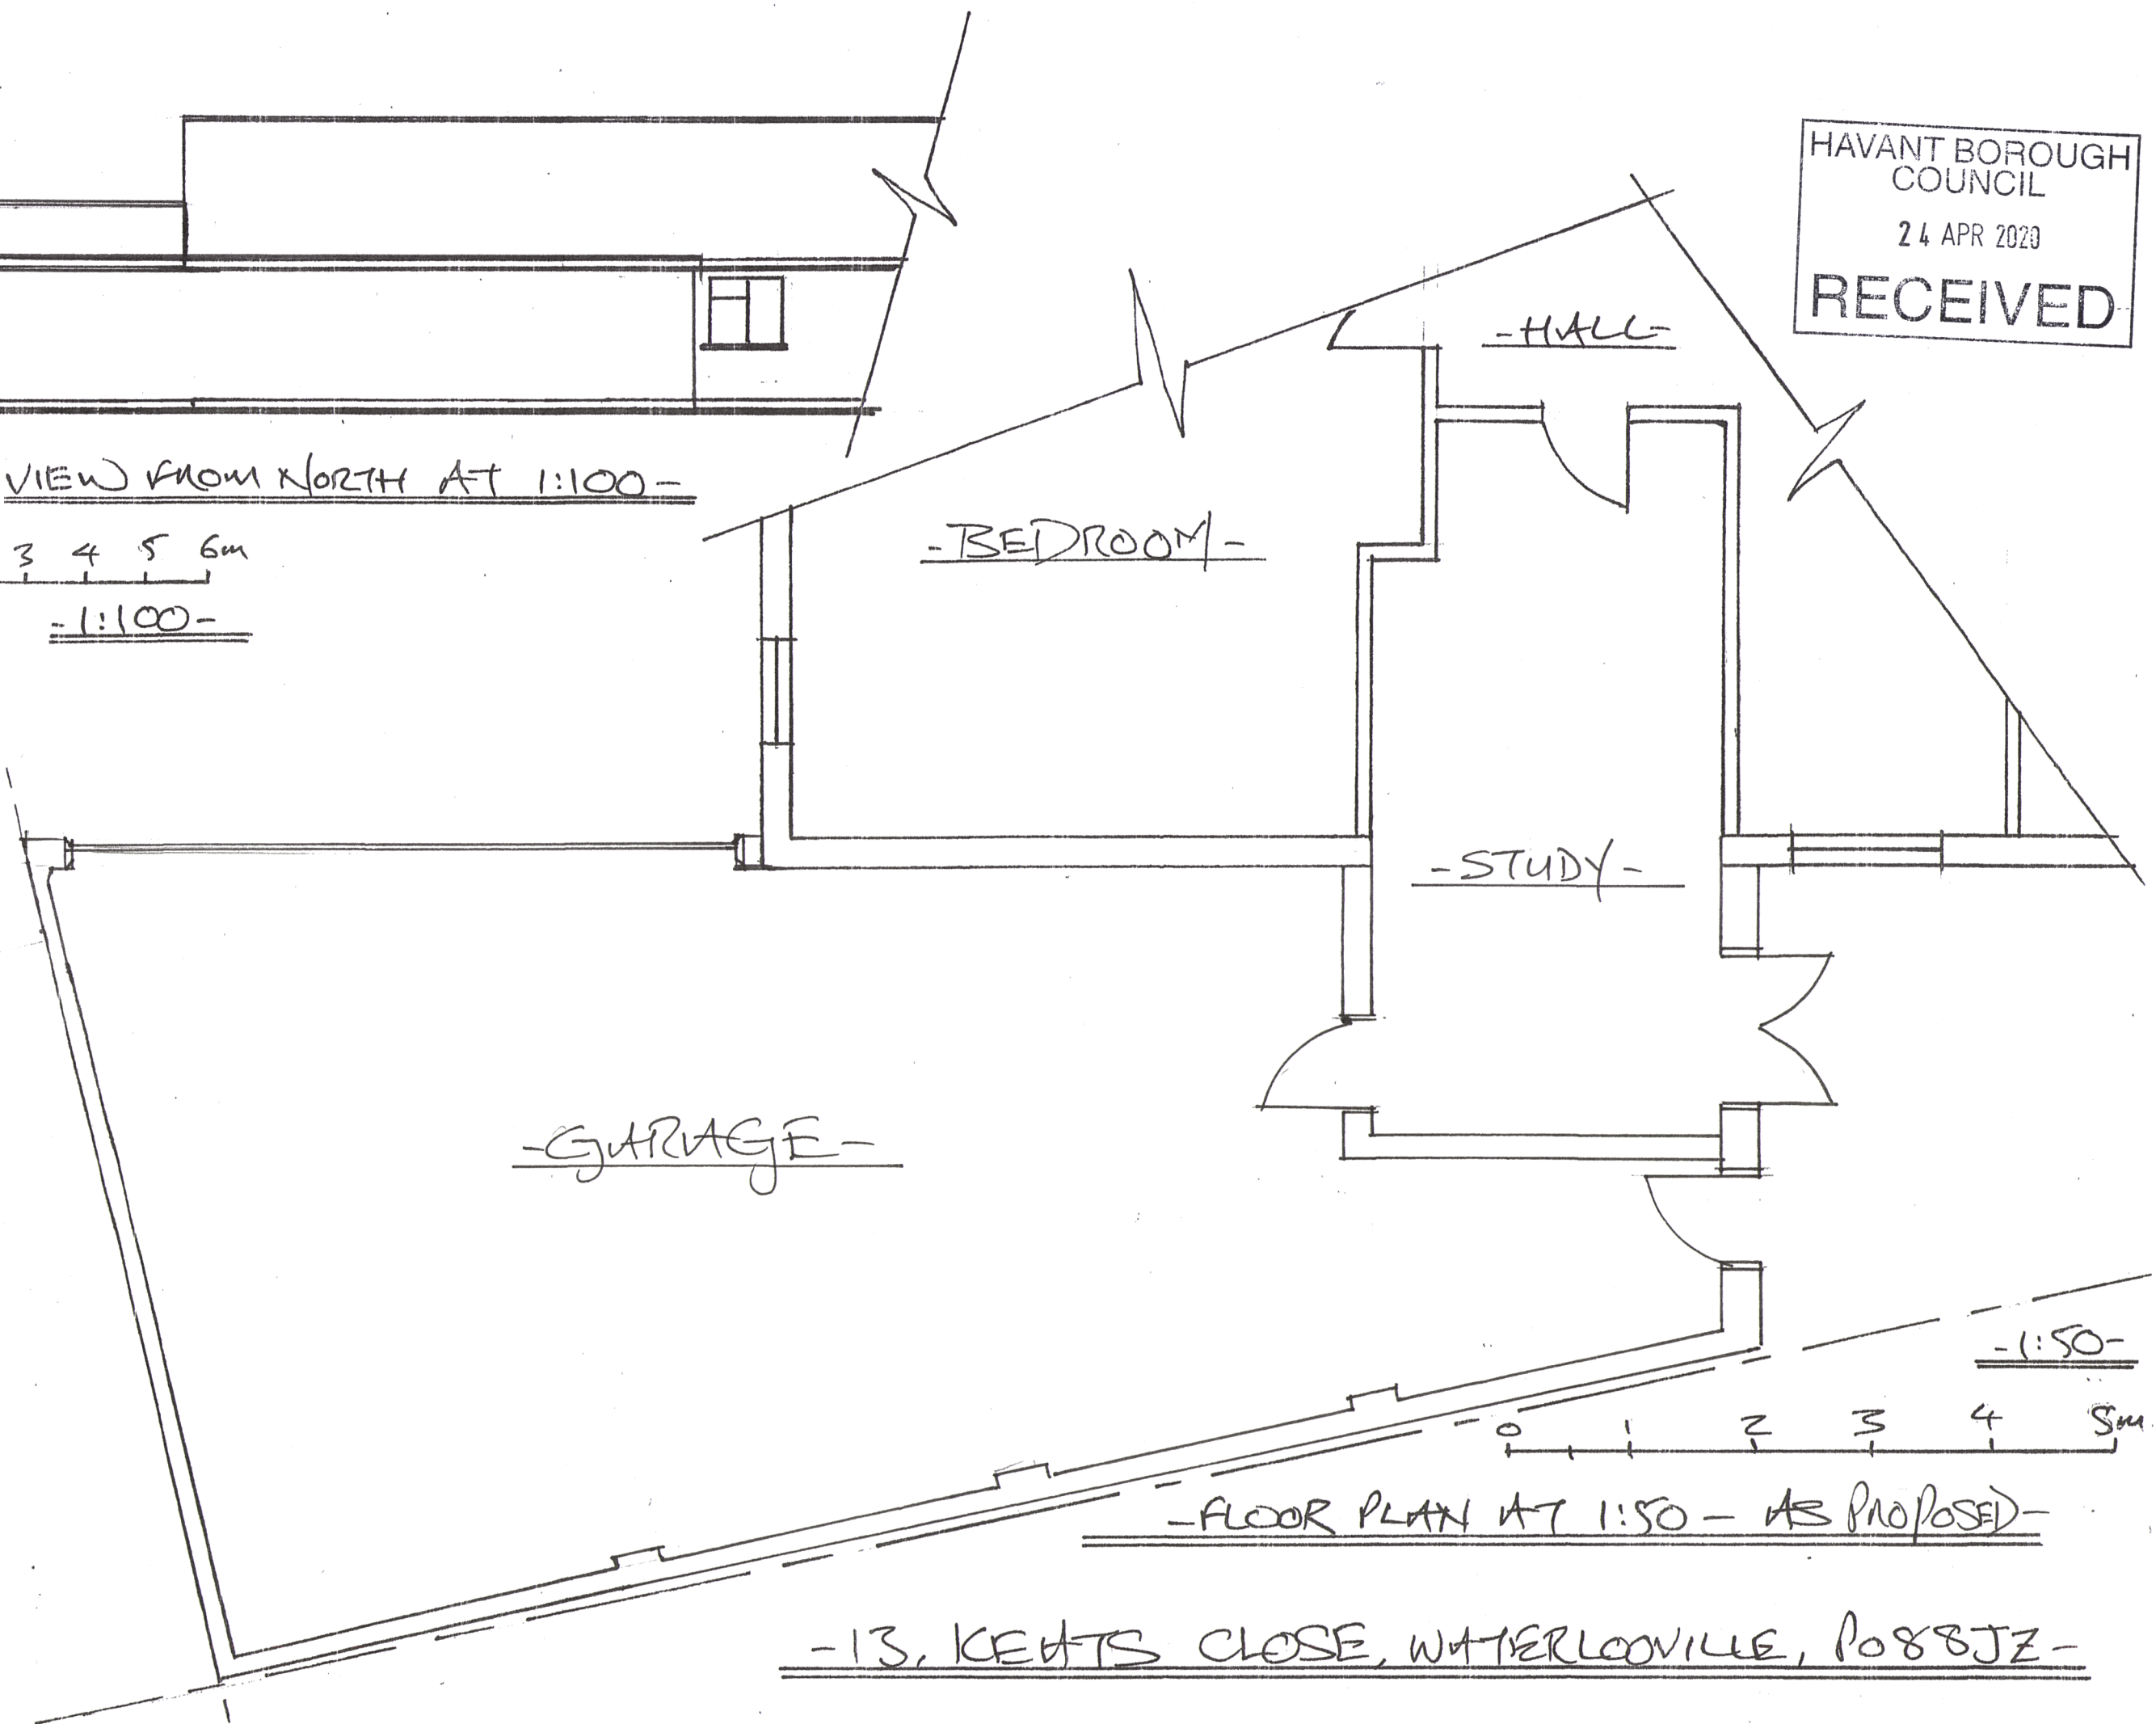


HAVANT BOROUGH
COUNCIL
24 APR 2020
RECEIVED

Proposed

VIEW FROM NORTH AT 1:100 -

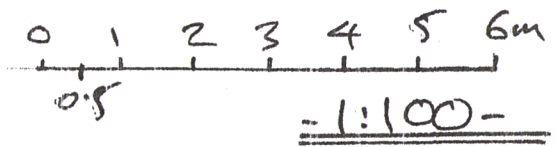

-BEDROOM-

-HALL-

-STUDY-

-GARAGE-

-FLOOR PLAN AT 1:50 - AS PROPOSED-

-13, KENTS CLOSE, WATERLOOVILLE, PO88JZ-