

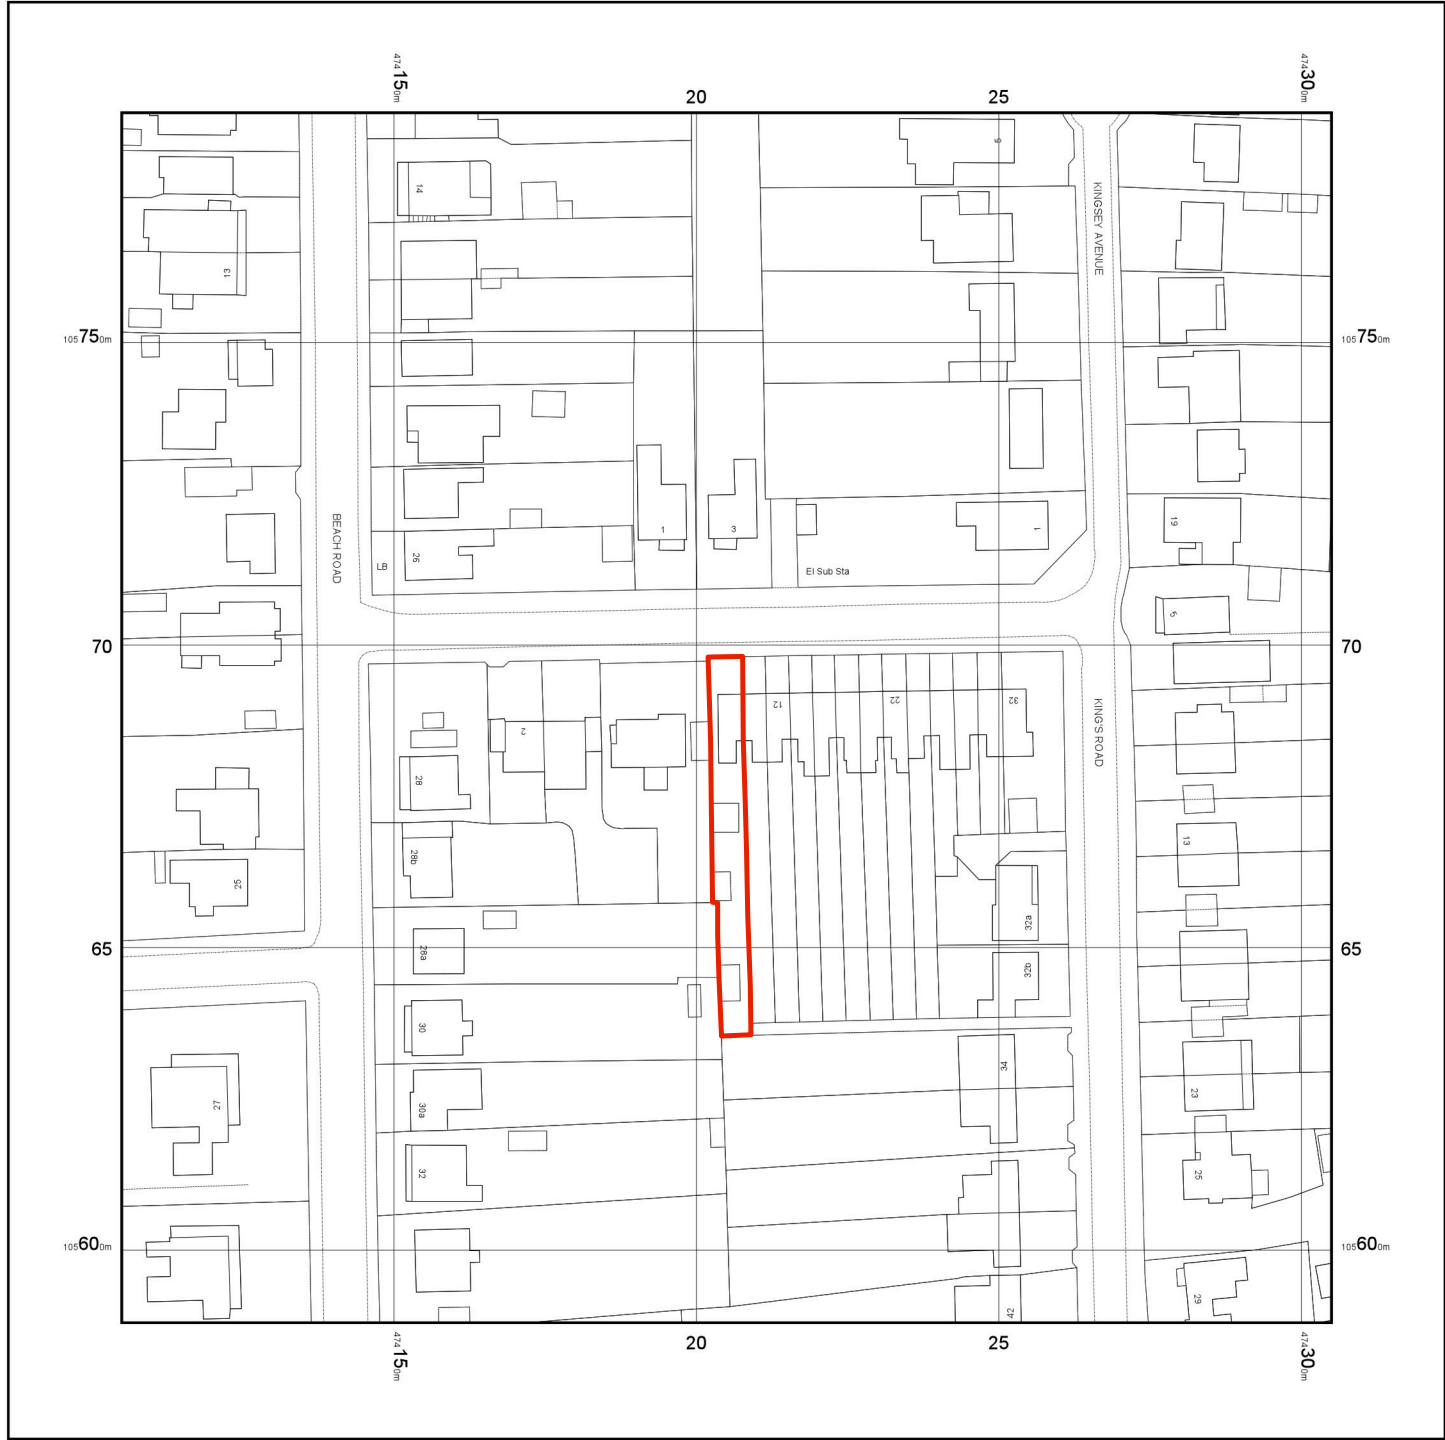


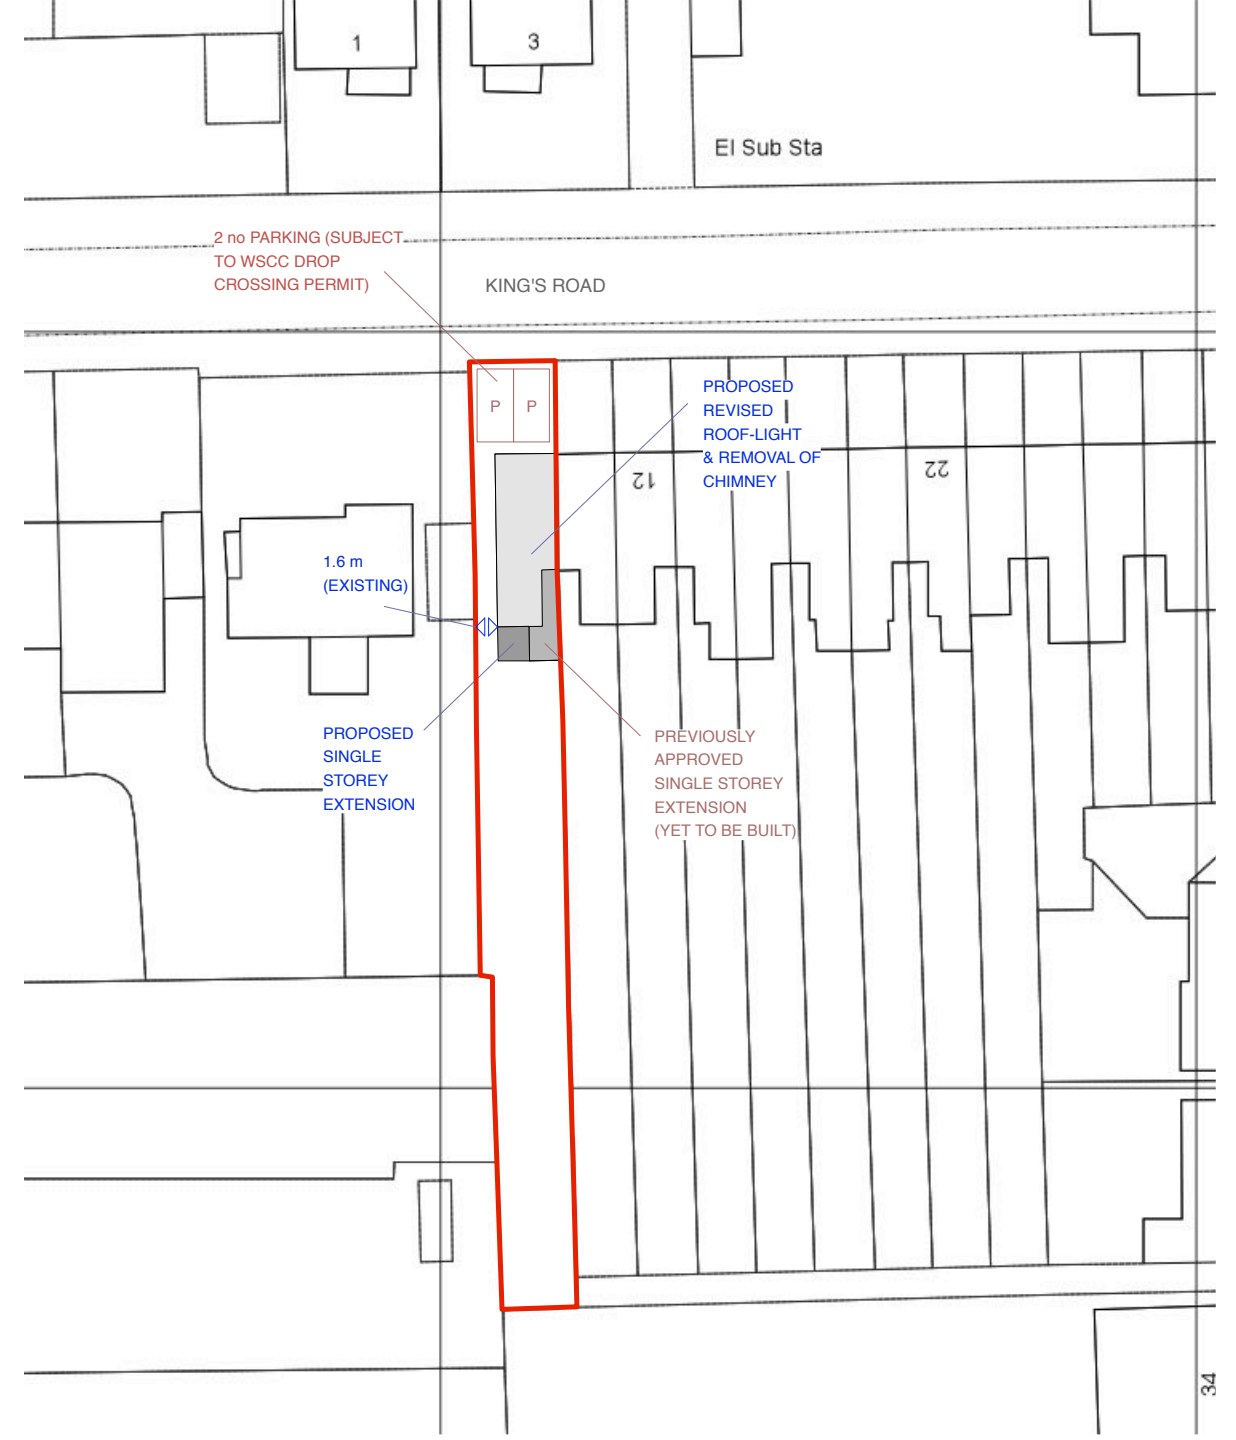

Supplied by: www.ukmapcentre.com
Serial No: 94250
Centre Coordinates: 474205, 105688


8 King's Rd, Emsworth, Hampshire PO10 7HN

007 Location Plan at 1:1250 scale

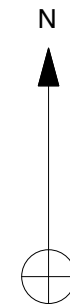

DRAWINGS & SCALE BAR ARE FOR
PLANNING PURPOSES ONLY.
THESE ARE NOT SURVEY DRAWINGS

DESIGN INTENT

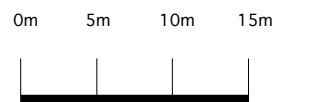

SCALE BAR @ 1: 500

Site Plan at 1:500 scale