
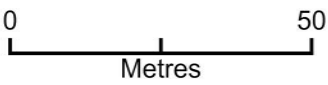


150 Greenfield Crescent PO8 9EN - Location Plan

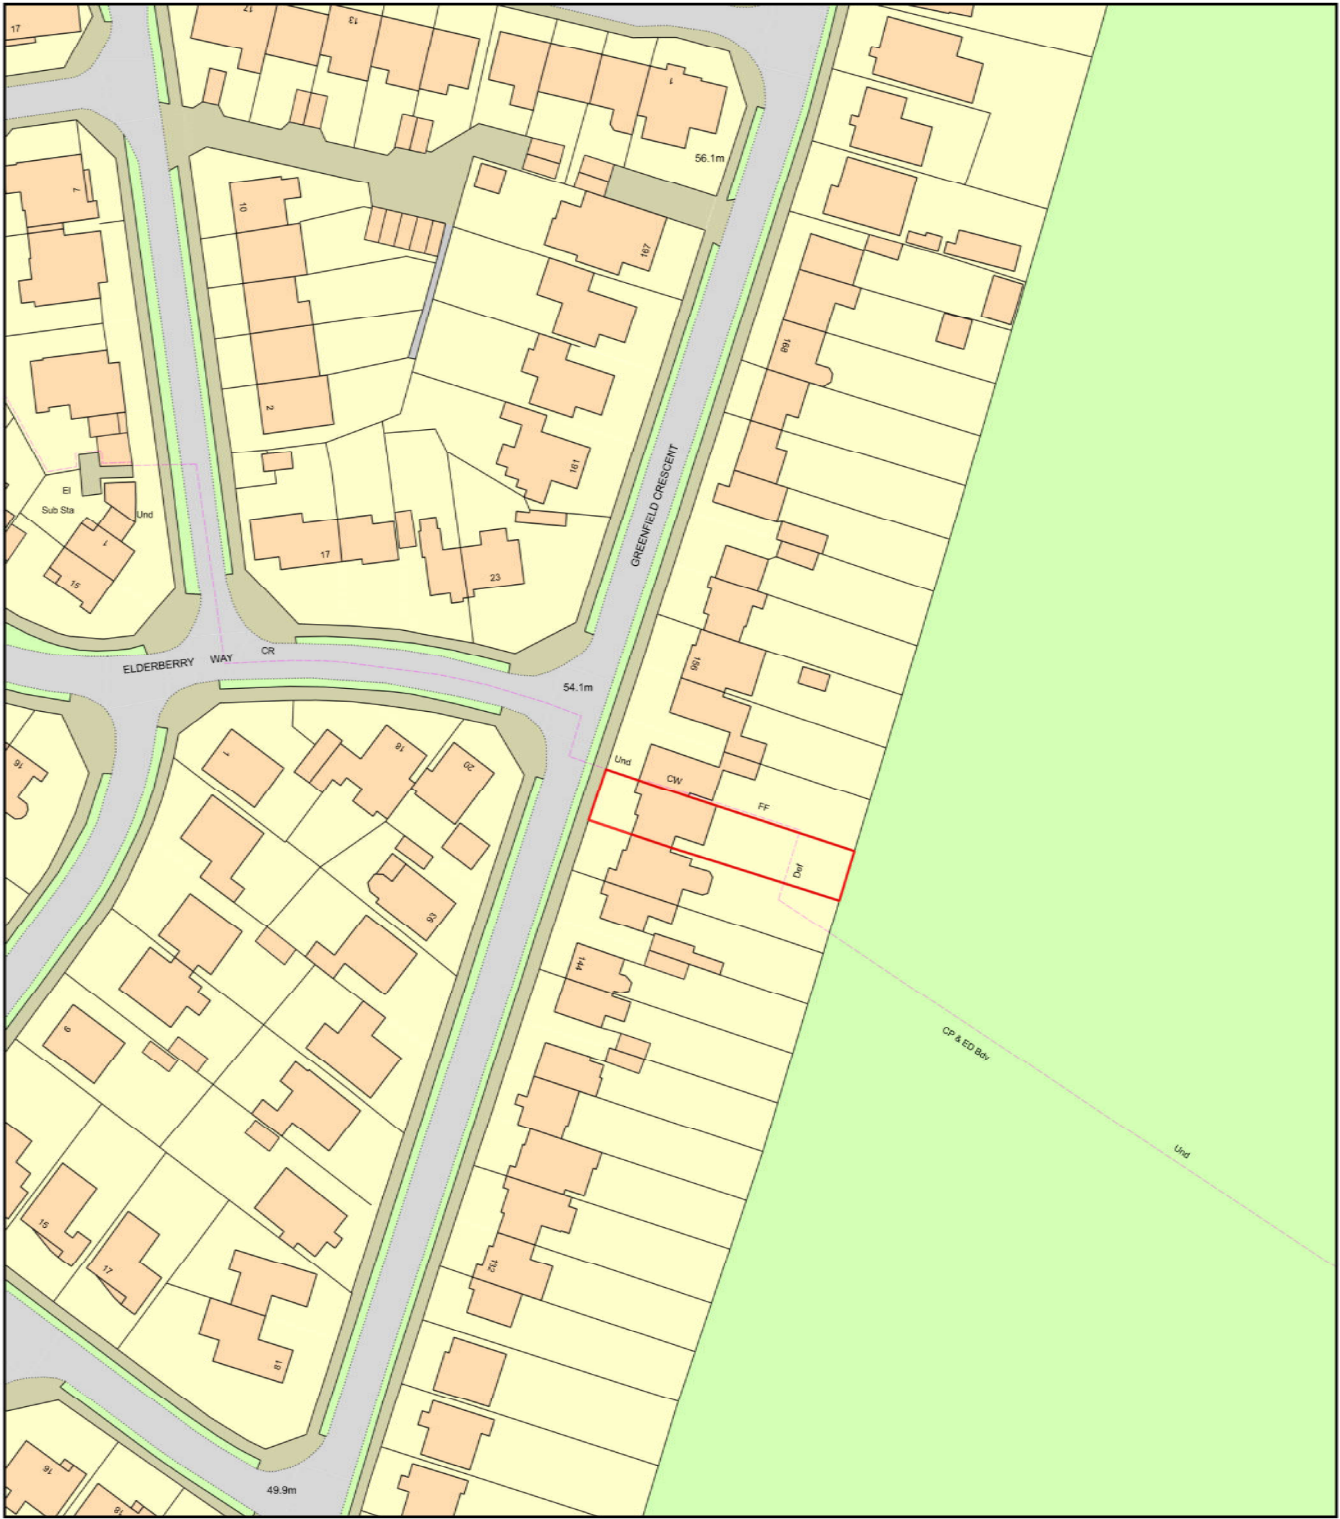

Plan Produced for: Parkers Design
Date Produced: 30 Aug 2020
Plan Reference Number: TQRQM20243215021310
Scale: 1:1250 @ A4

© Crown copyright and database rights 2019 OS 100042766

1:500									100
1:200									20
1:100									10
1:50									5



PROJECT 150 Greenfield Crescent PO8 9EN	CLIENT Davies		
	Date	Issue Date	Scale (@ A3)
SHEET Location	Drawn by SW	DRAWING NUMBER P107	
	Checked by SR		REV