


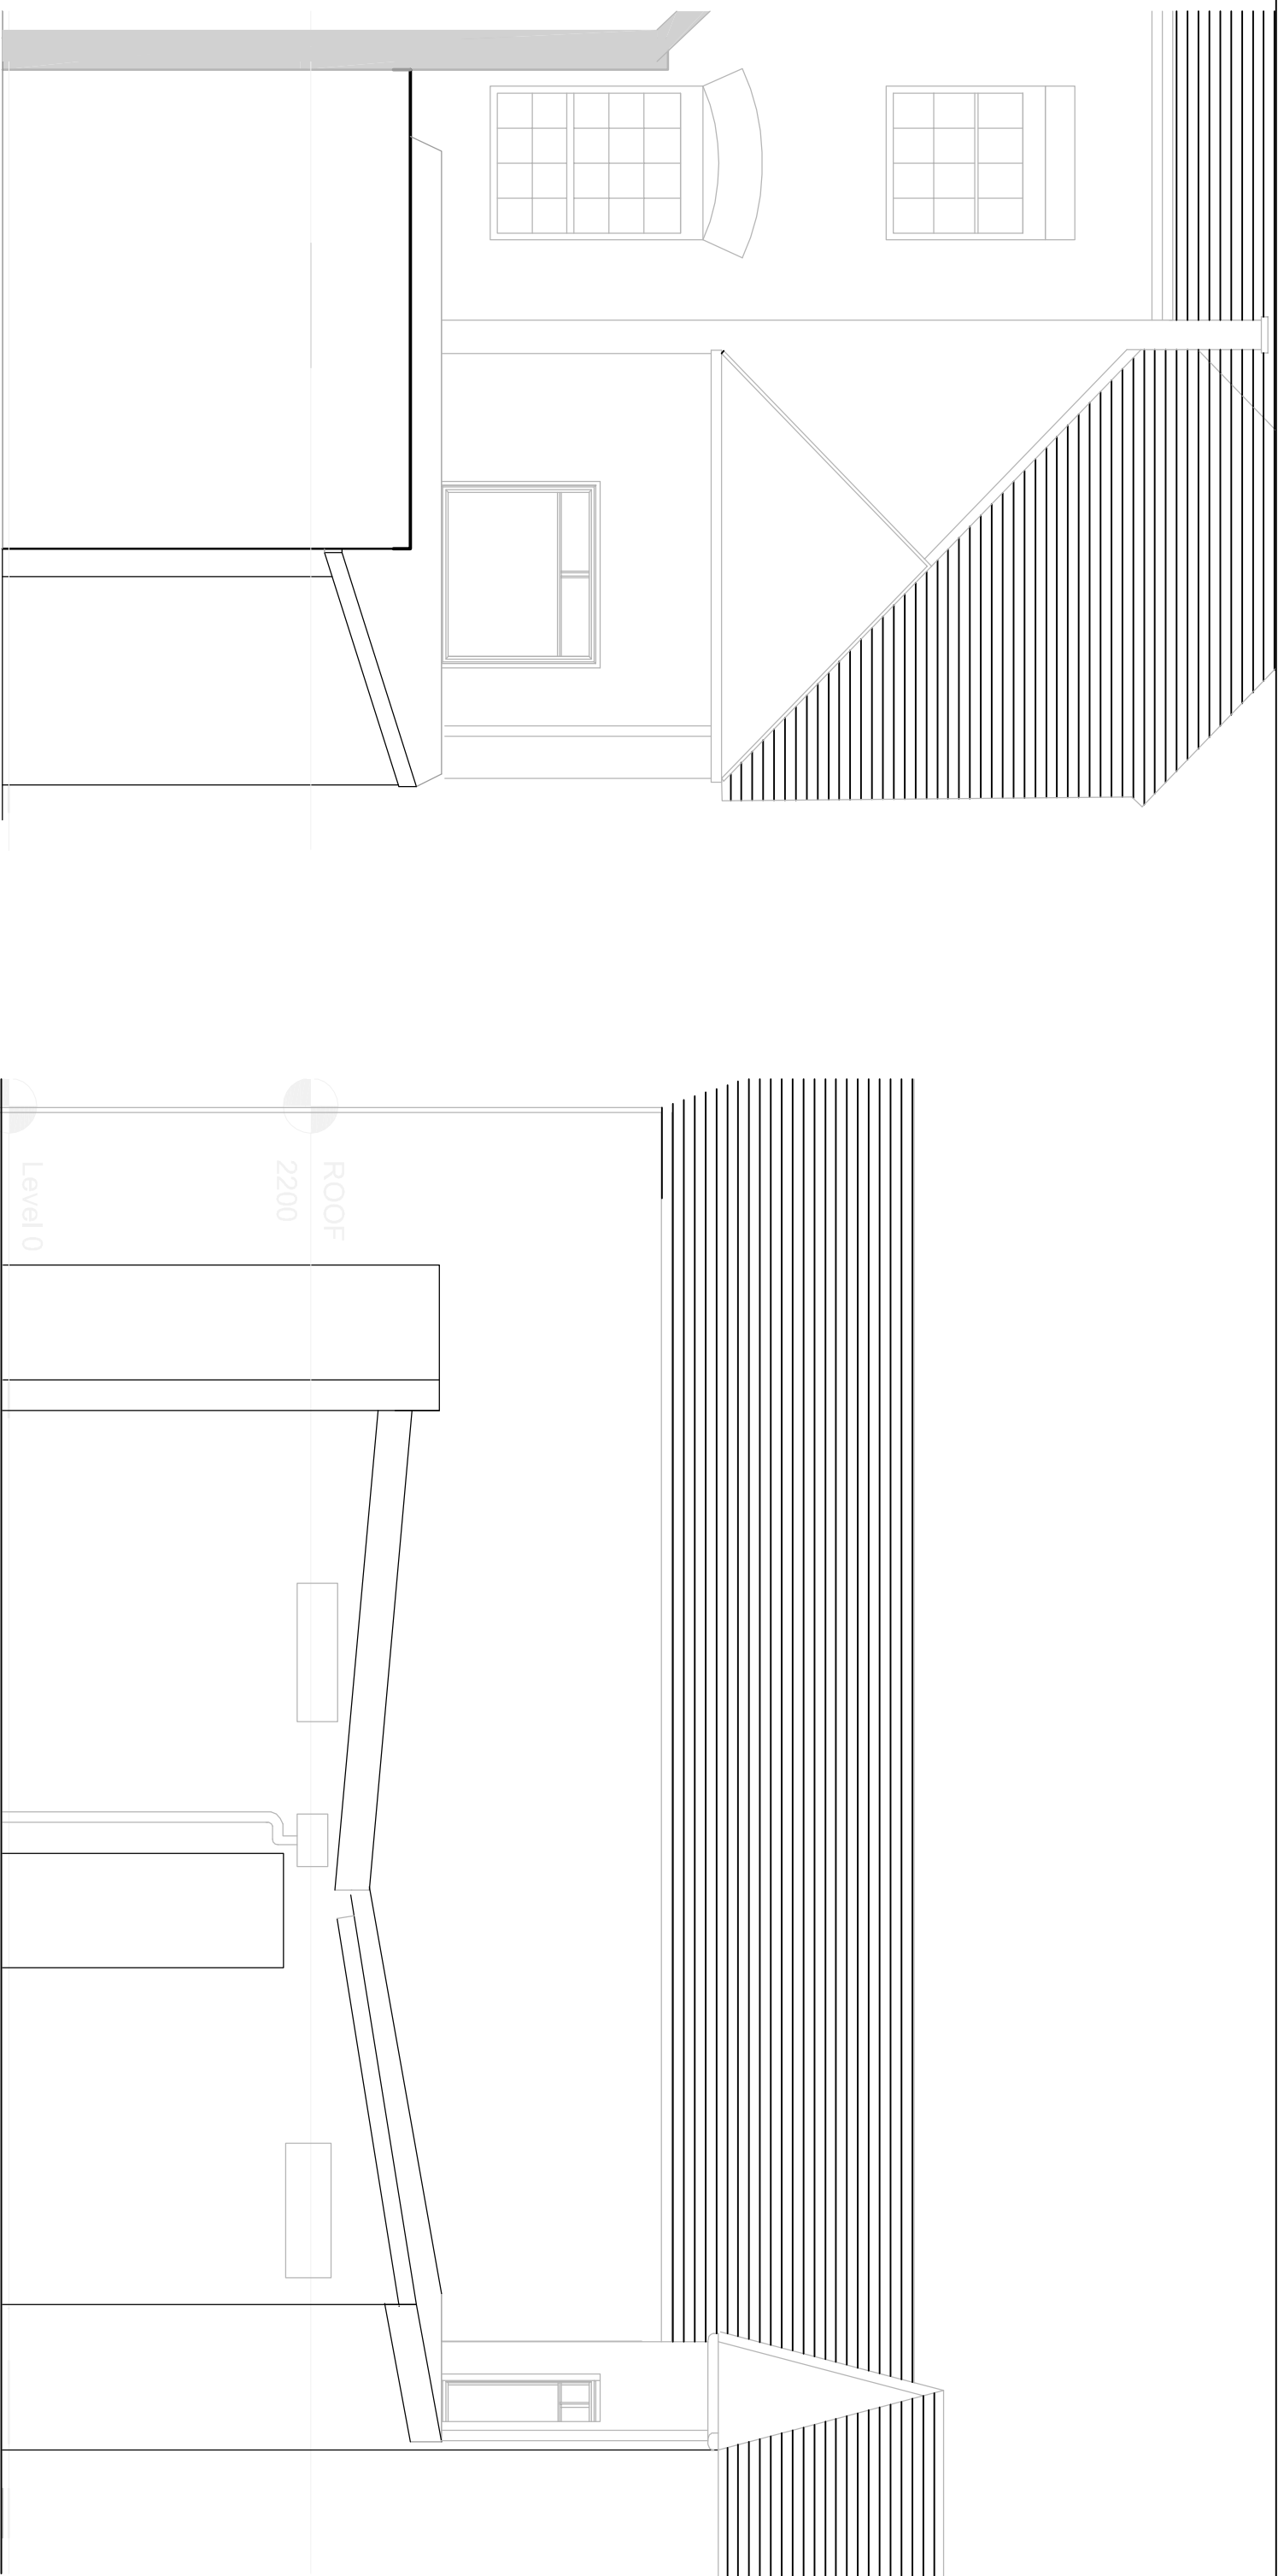

North

1
1:50

West

2
1:50

[illegible]

Hazel Butler Architects Hazel Butler 24 Nightingale Close Rowlands Castle T:023 924 13680 PROJECT TREAGUST BUTCHERS 17 HIGH STREET EMSWORTH CLIENT MR TREAGUST & MRS CHARLTON												
CODE	STATUS	SUITABILITY DESCRIPTION	PURPOSE OF ISSUE	SHEET	EXISTING FLOOR ELEVATIONS							
					Date	07/01/2020	Project number	08-19	Scale (@ A3)	1 : 50	REV	
					Drawn by	hb	DRAWING NUMBER				08-19-DR-A-103	A
					Checked by	HB						