





1 West Street Scene
1 : 200




2 East Rear Scene
1 : 200

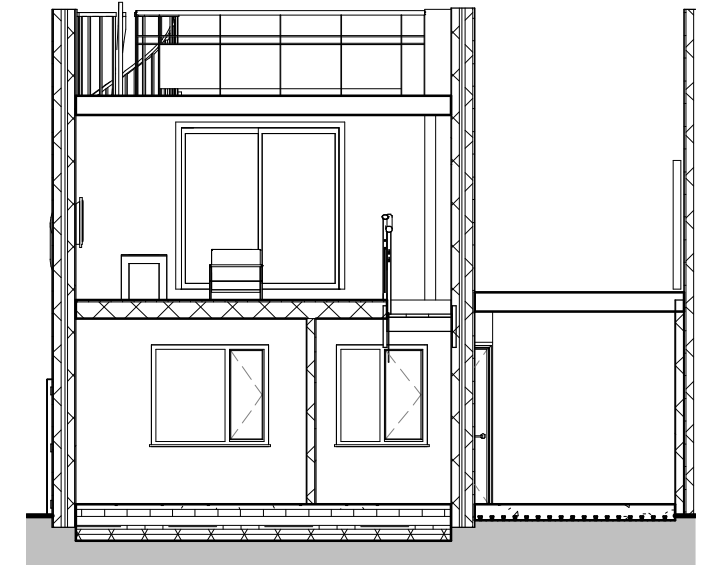

3 North South Site Section
1 : 100

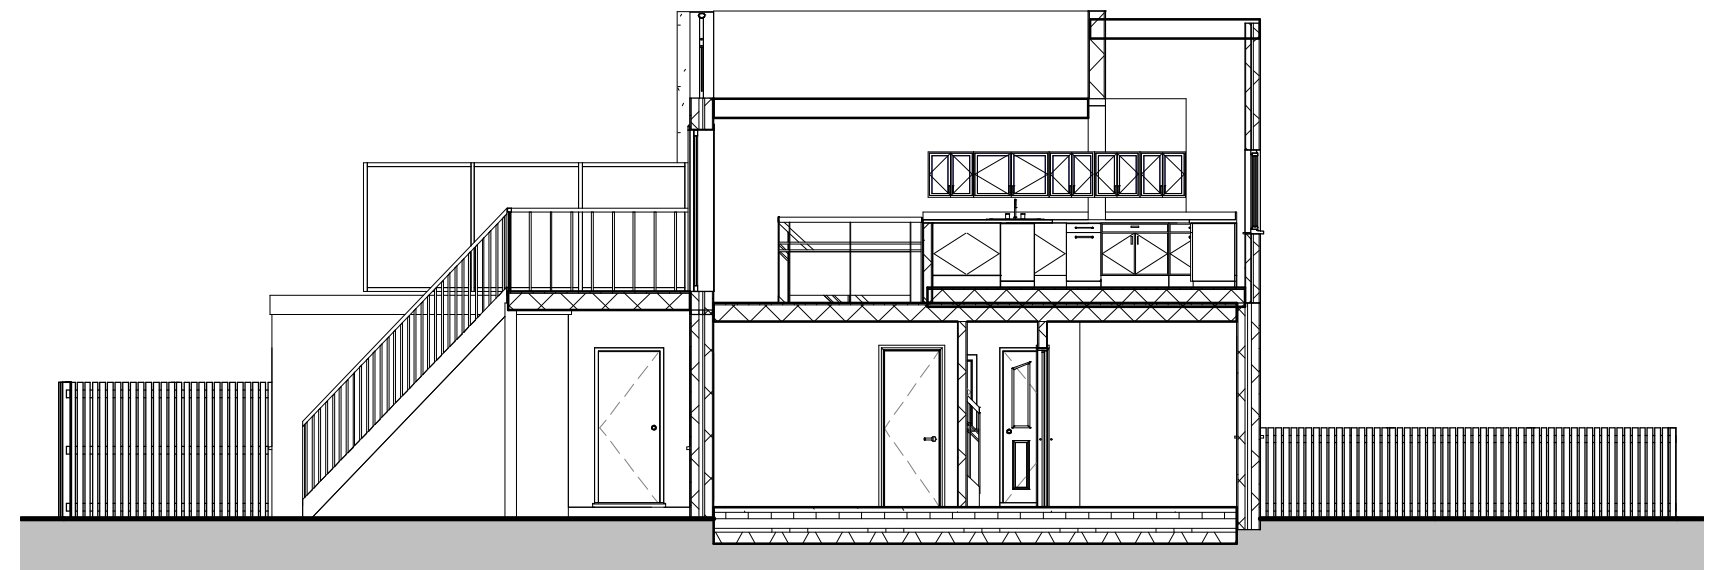

4 East West Site Section
1 : 100

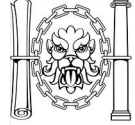IJ Murray Associates Ltd

CIAT
 REGISTERED PRACTICE

www.ijma.co.uk

I J Murray Associates Ltd
200 Seafront
Hayling Island
Hampshire
PO11 9HR
Phone 07779 246915
e-mail ian@ijma.co.uk

These drawings are the property of IJ Murray Associates Ltd and should not be reproduced or used in any way without the permission of a Director of IJ Murray Associates Ltd

These drawings are for planning and building regulation purposes only and are not for construction. All dimensions should be checked on site before work commences

Rachael Surman

22 Sandy Beach Estate

Proposed Street Elevs&Site Secs			
Project number	Project Number	A112	
Date	Issue Date		
Drawn by	Author		
Checked by	Checker	Scale	As indicated