


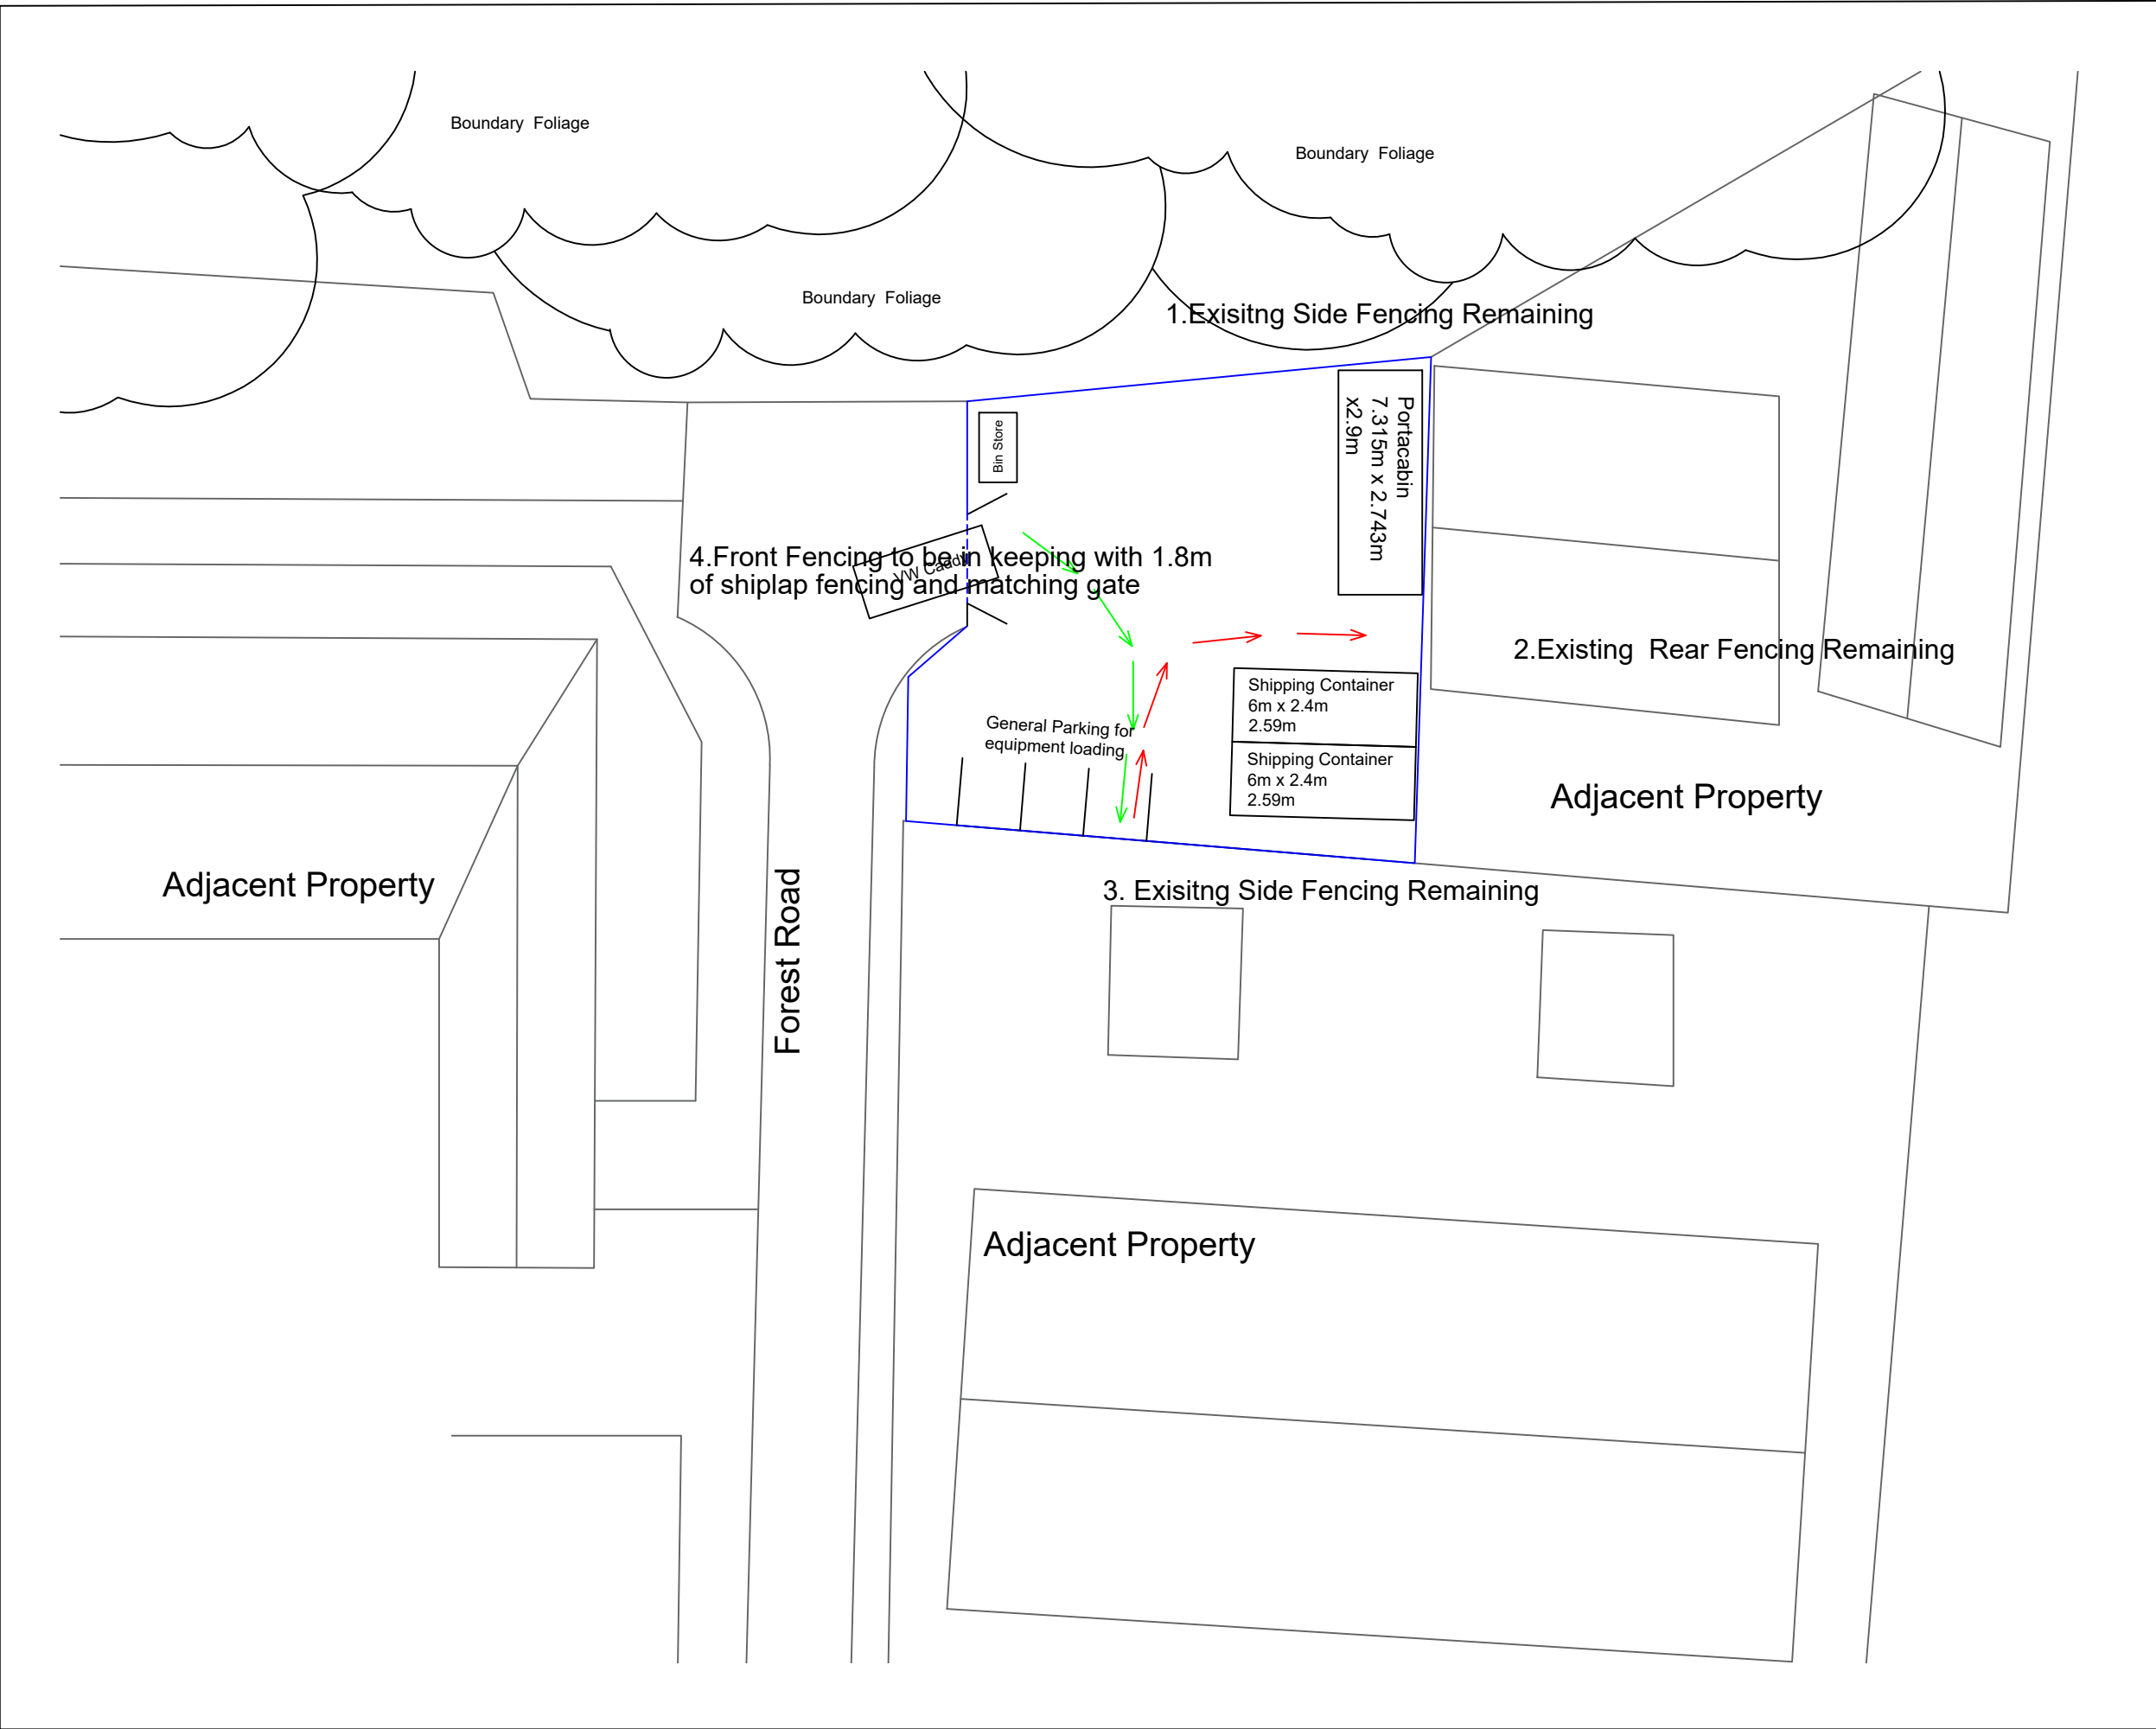

Drawing Review

CURRENT CLIENT APPROVAL STATUS

A

ONLY STATUS 'A' DRAWINGS SHOULD BE USED ON SITE

CLIENT'S RETURNED COMMENTS PLEASE TICK BOX BELOW

☐ A

☐ B

☐ C

- APPROVED NO COMMENTS

- APPROVED WITH COMMENTS

- RESUBMIT FOR APPROVAL

CLIENT'S SIGNATURE

DATE

PLANNING_PERMISSION

General Notes

=

Vehicle Entrance Route

=

Vehicle Reverse Route

No.	Description	Date

DRAWING REVISIONS		

Project Name

Forest End – Planning Permission – Proposed Storage Yard

Client

N/A

Architect

N/a

Drawing Title

PROPOSED_SITE_BOUNDARY

Project Number	Drawing Number	
1974	D02	
First Issue Date	Drawn	Revision
20/11/2019	AJ	0
Scale	Checked	
1: 200	NA	