


*Alterations between 2004 – 2011.
Including repairs from fire damage.



CAD

Critchley Architecture And Design Ltd.
Contact: 02392 474 919 | info@caad.online
The Old Brewery, 15E South Street, Havant, PO9 1BU

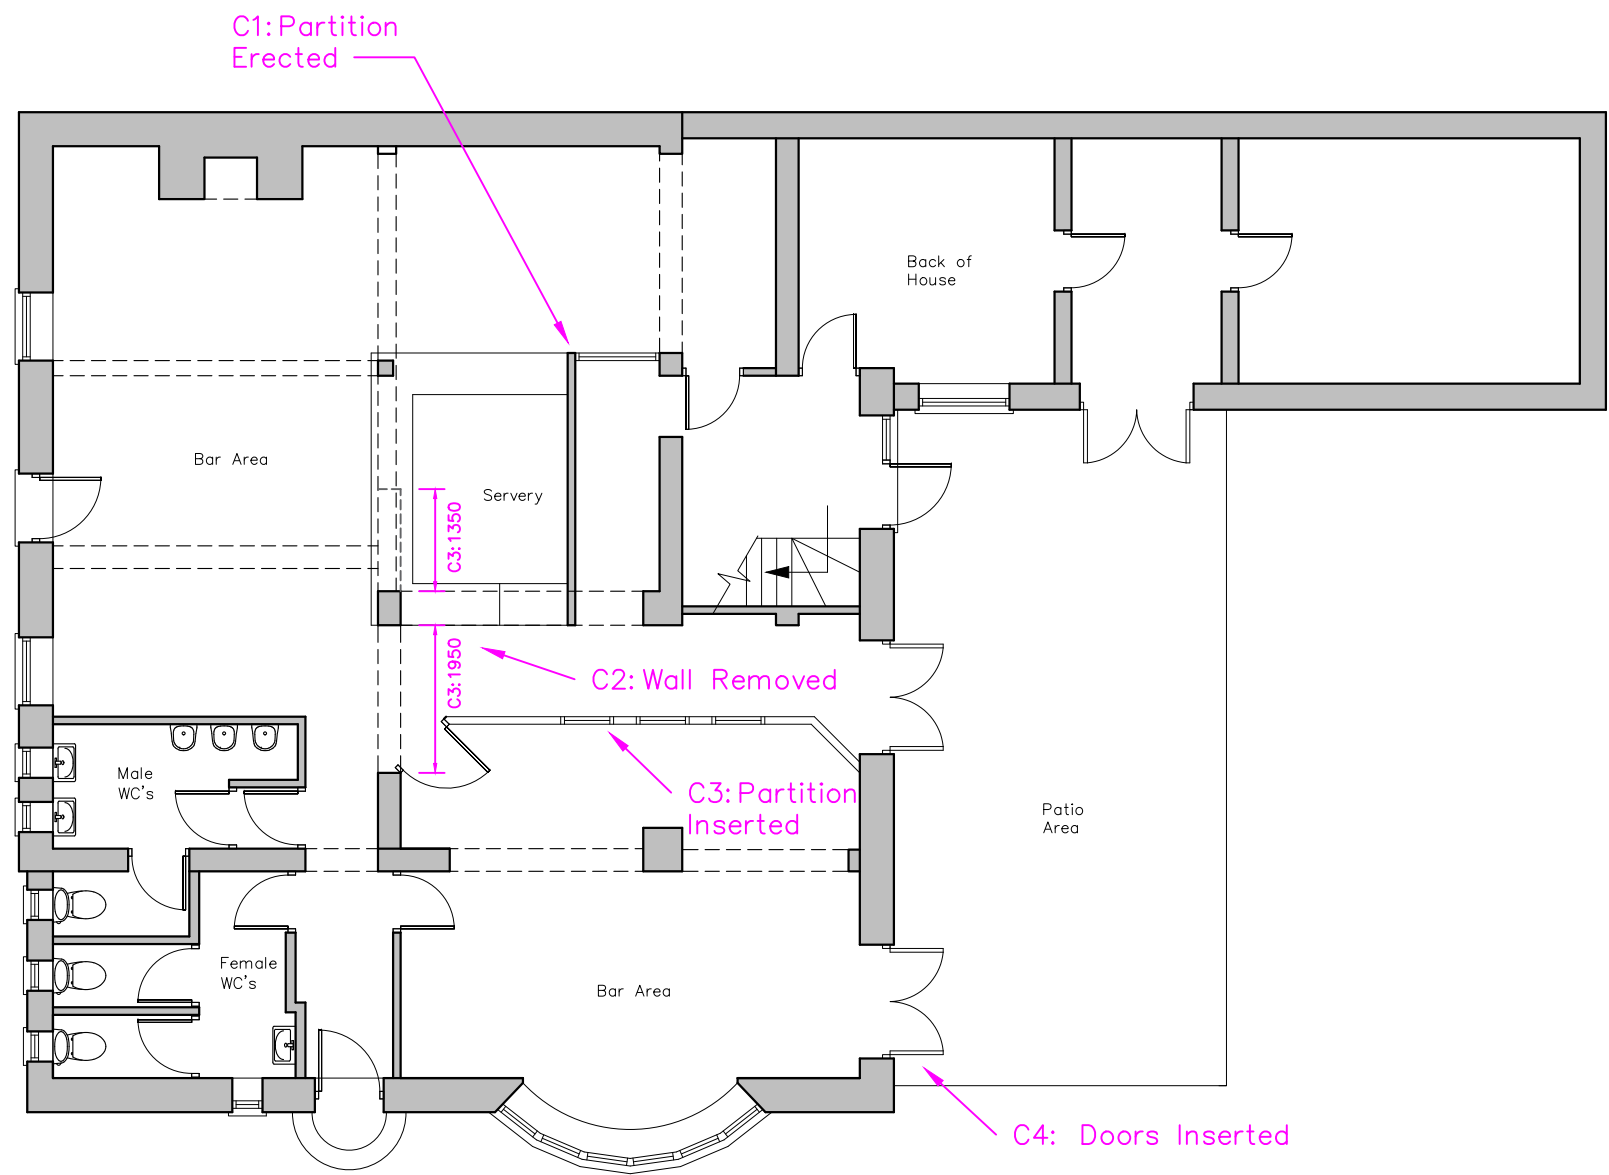

Existing Plan: 2011

Revisions
a) Annotation Update/09.06.2020/SAR
b) Annotation Update/14.06.2020/SAR
c)
d)

The Golden Lion,
54 Bedhampton Rd,
Havant,
PO9 3EY

Scale A1=1:50, A3=1:100
Drawn By Others/SAR
Date 04/06/2020

16012-202^B

10m

20m

30m

40m