


side


~~EXIST. DETAILS~~

Scale 1:200

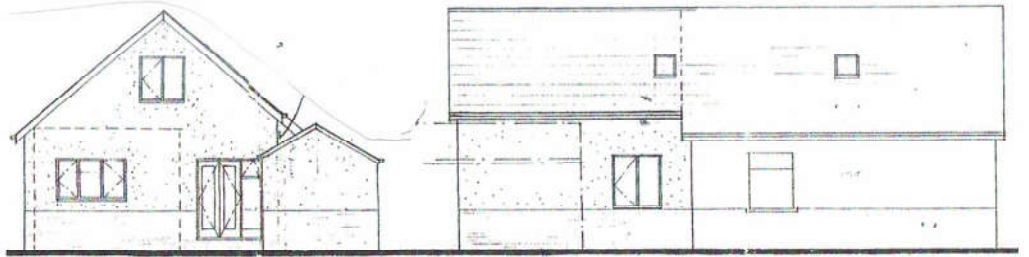


rear

side

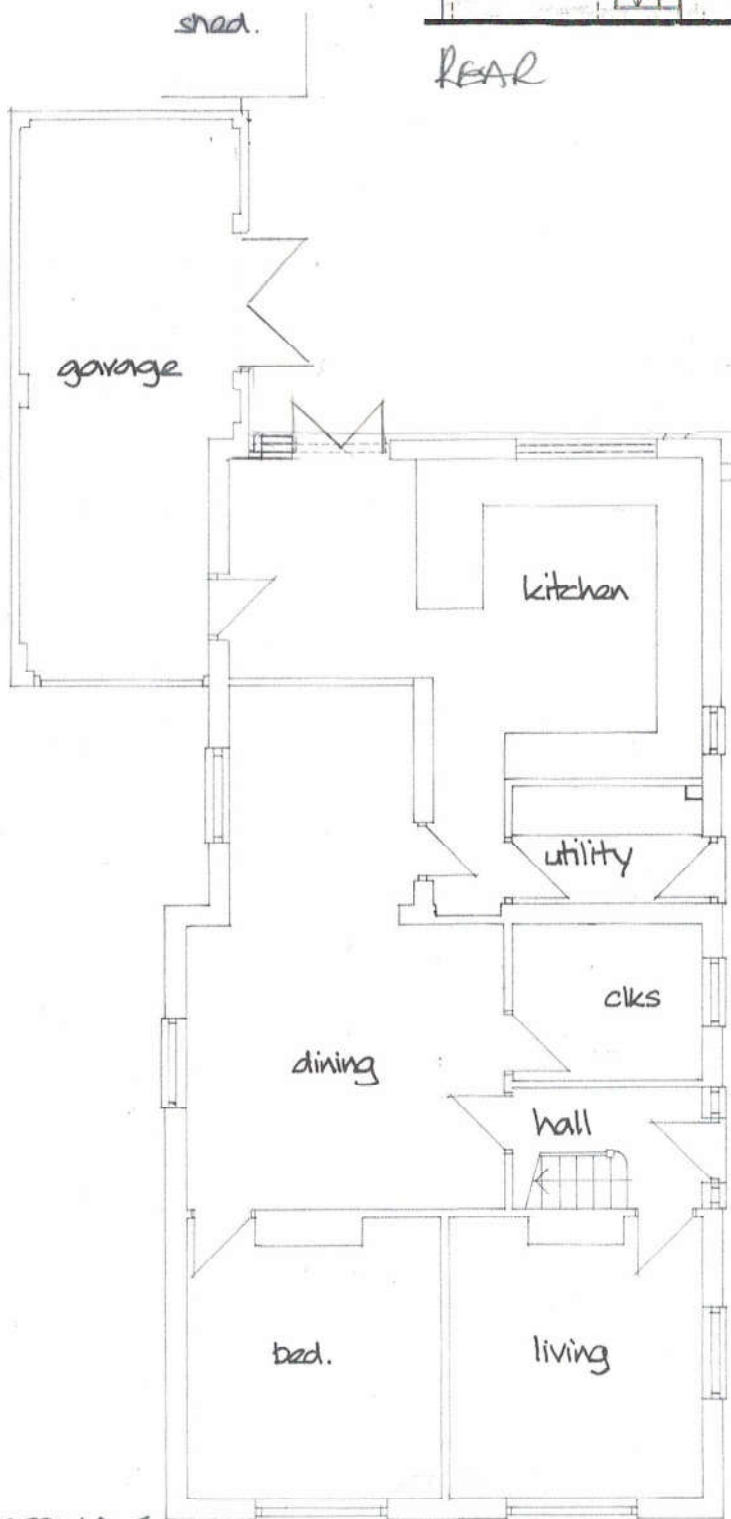

GROUND FLOOR

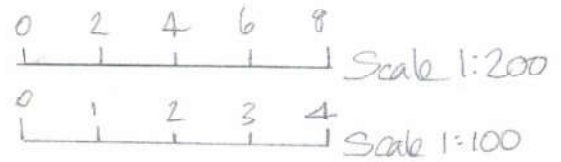

80 SILVESTER ROAD
WATERLOO ONT

EXIST. DETAILS

Scales 1:100 / 1:200 @ A4