




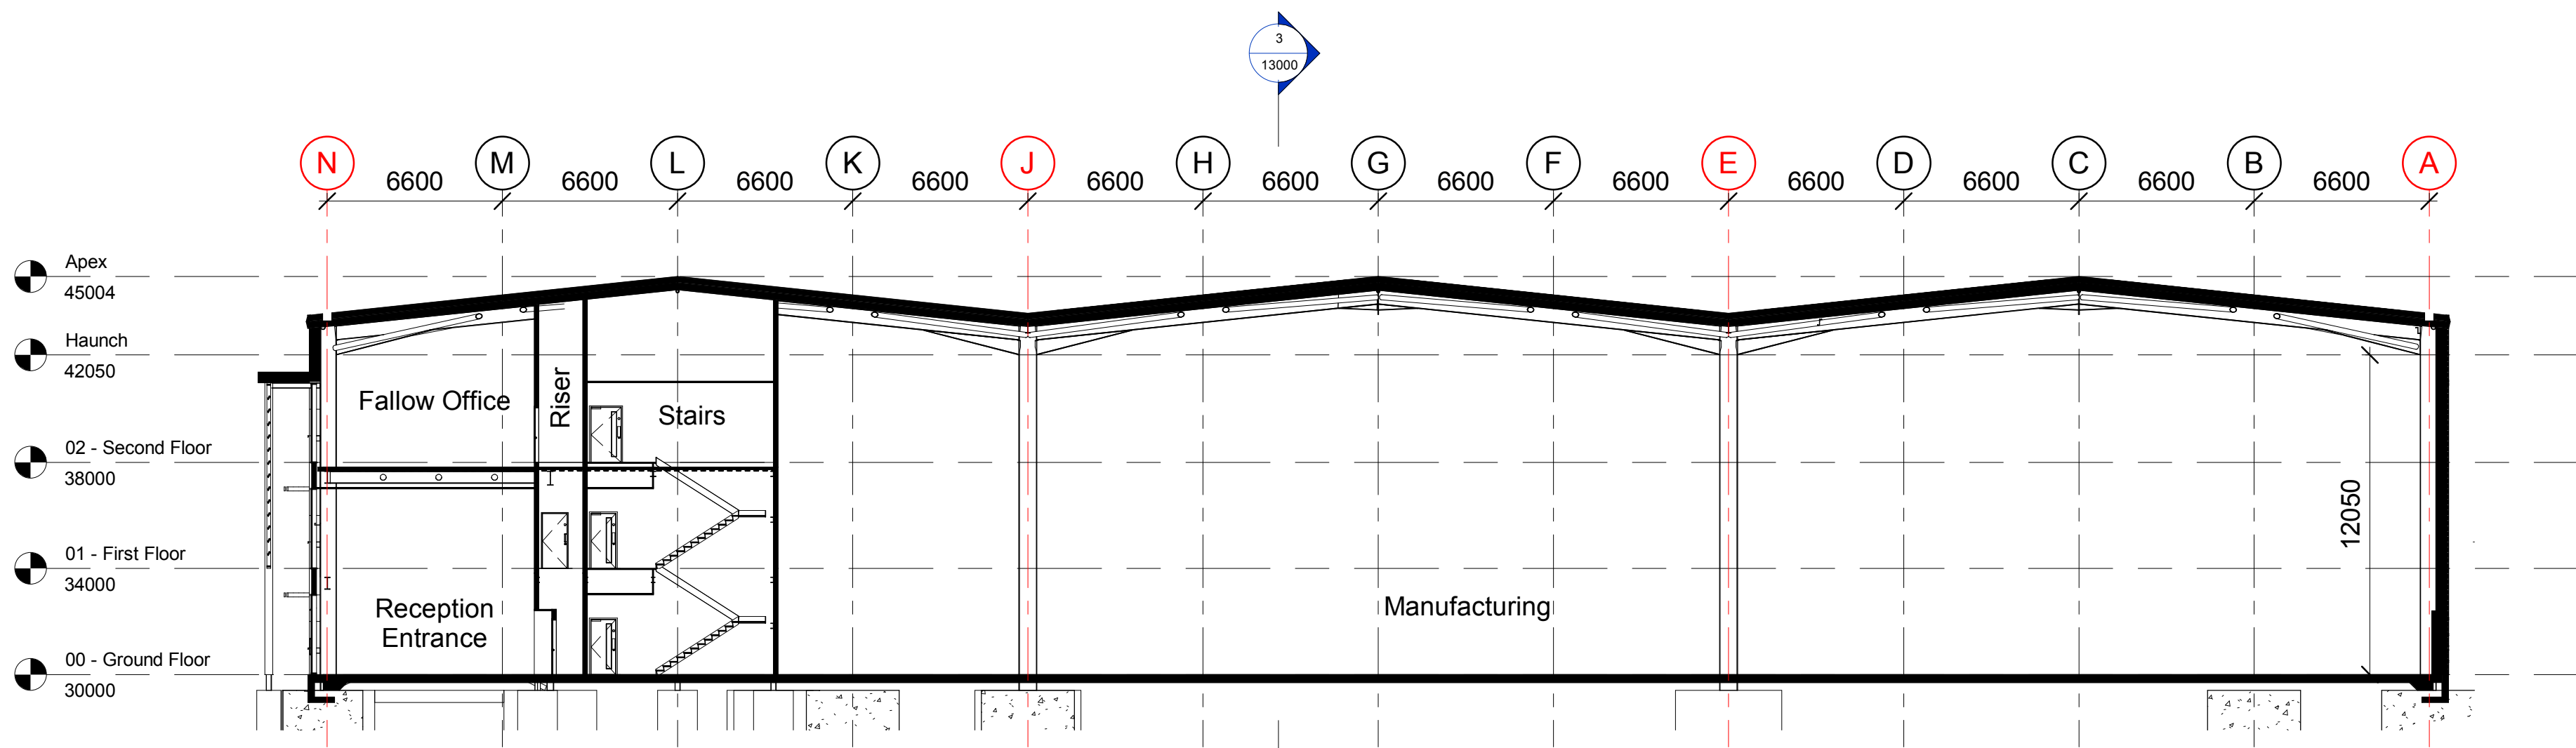

1 Section A-A
1 : 200

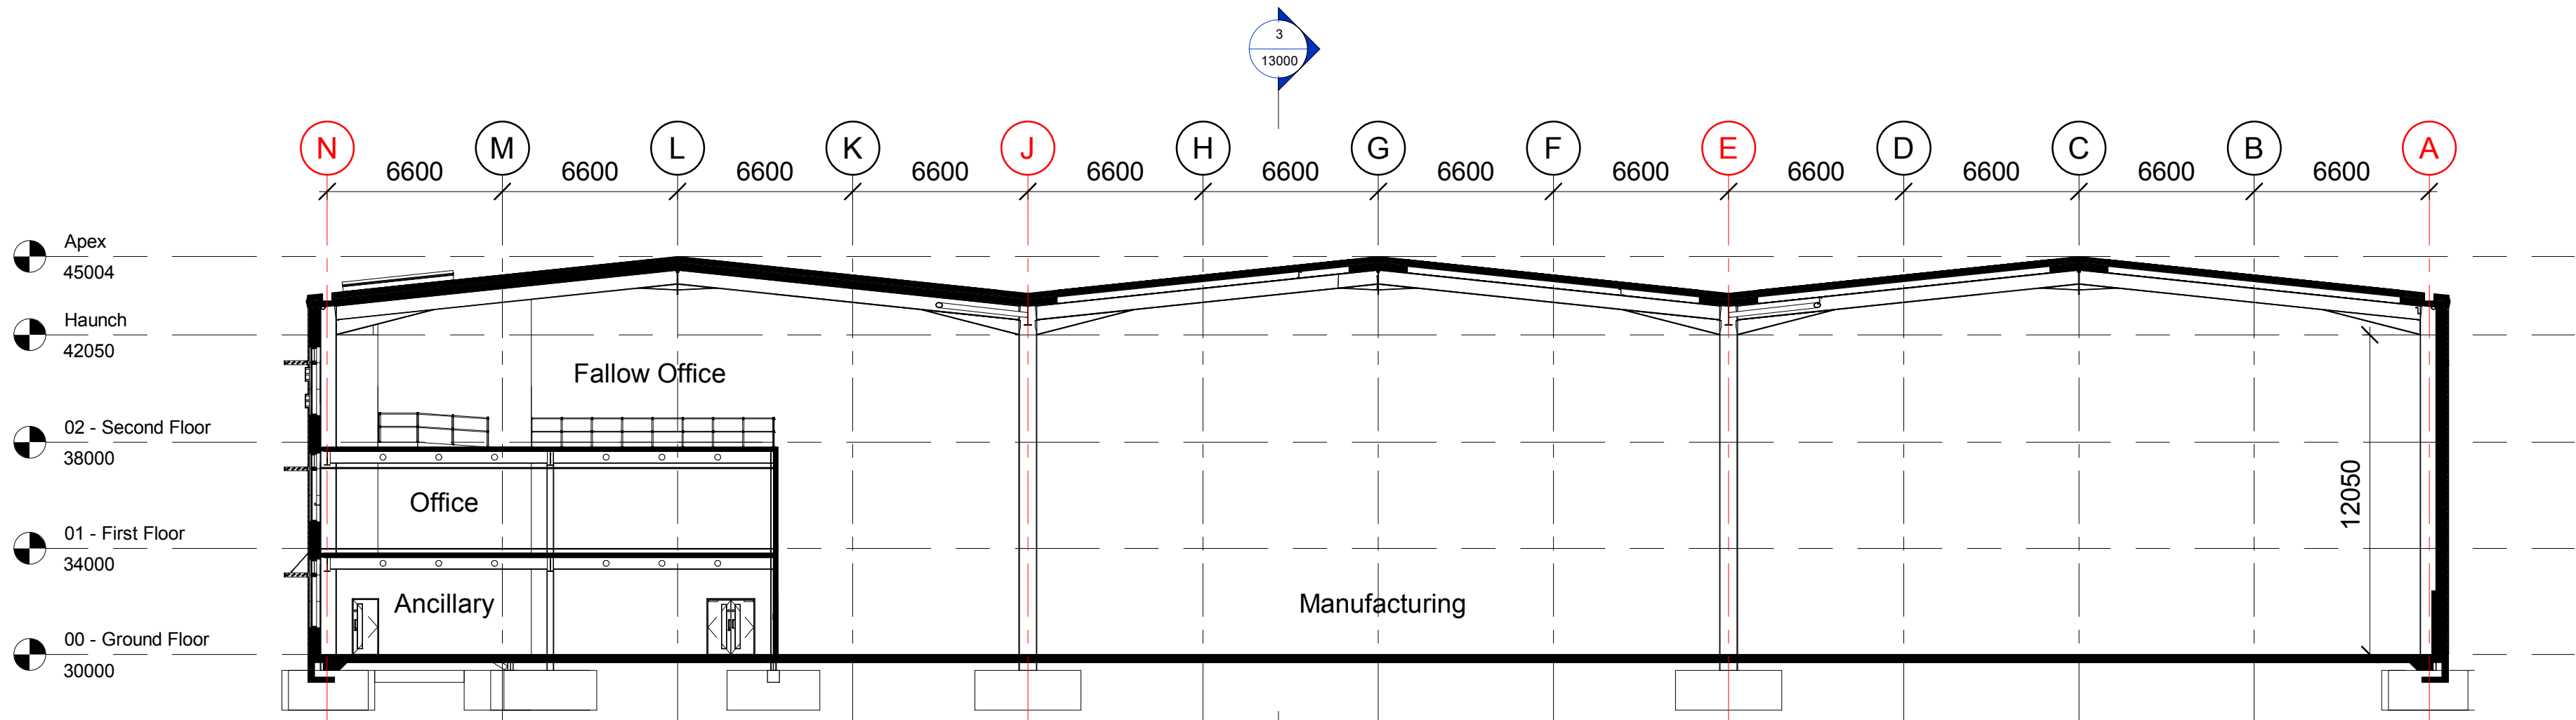

2 Section B-B
1 : 200

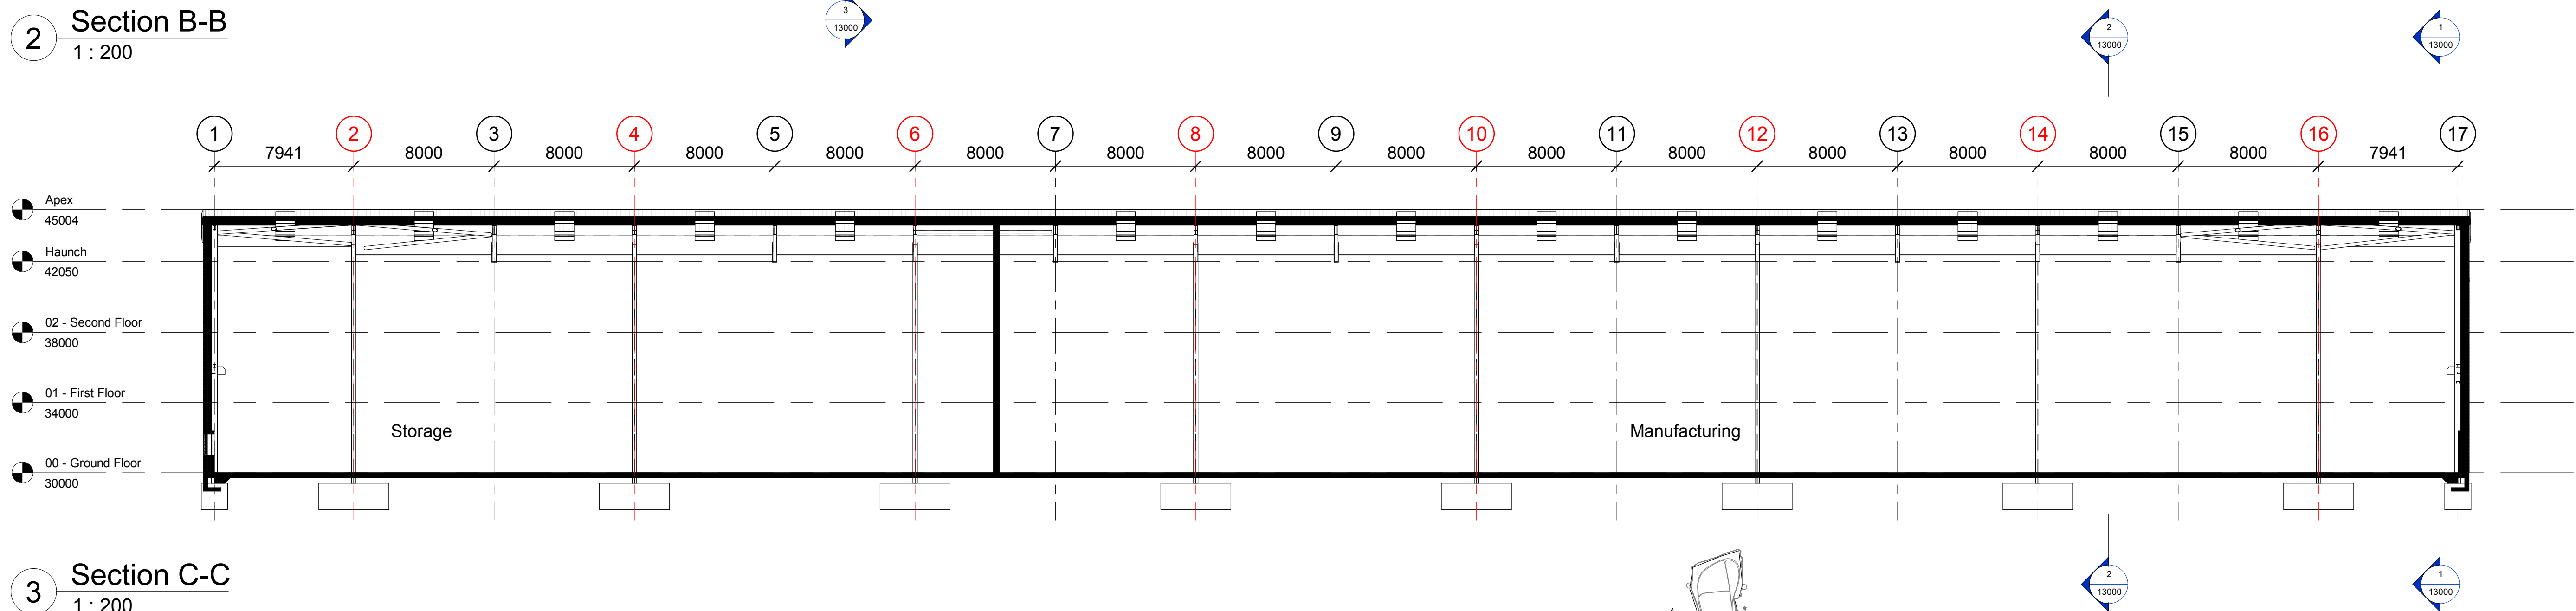

3 Section C-C
1 : 200

Suitability Code (as defined in BS1192)

Work in Progress (WIP)

S0 - Work in Progress

Shared (Non-Contractual)

S1 - Suitable for Co-ordination
S3 - Suitable for Review & comment
S5 - Not Used
S7 - Suitable for AIM Authorisation

WIP to Published (Non-Contractual)

D1 - Suitable for Costing
D3 - Suitable for Contractor Design

S2 - Suitable for Information
S4 - Suitable for Stage Approval
S6 - Suitable for PIM Authorisation

Published Documentation (Contractual)

A1, A2, A3, Etc. - Approved and accepted as stage complete
B1,B2,B3, Etc. - Partially signed off with minor comments from the Client

Published for AIM Acceptance

CR - As Construction Record Documentation

P01.1 MJW 28.02.20 Reserved Matters application issue.
P01.0 MJW 13.02.20 First Issue.

rev by chkd date description



BAM Design Ltd
An operating company of
BAM Construct UK Ltd
Architecture
Interior Design
3D Visualisation
Feasibility Studies
Structural Engineering
Environmental Services
Building Information Modelling
Centrum Business Park
Griffiths Way, St Albans
Hertfordshire, AL1 2RD
01727 894200
design@bam.co.uk
www.bam.co.uk

project DHF - Plot 4A - Unit 5

title GA Sections

scale 1 : 200 @ A1 drawn MJW BAM job no. drg. status
date 10/02/20 checked PB 4330 S4
project code originator volume level type role number rev
drg / doc ref DHF- BMD- Z4A- XX- DR- A- 13000 P01.1

Reserved Matters

purpose of issue