


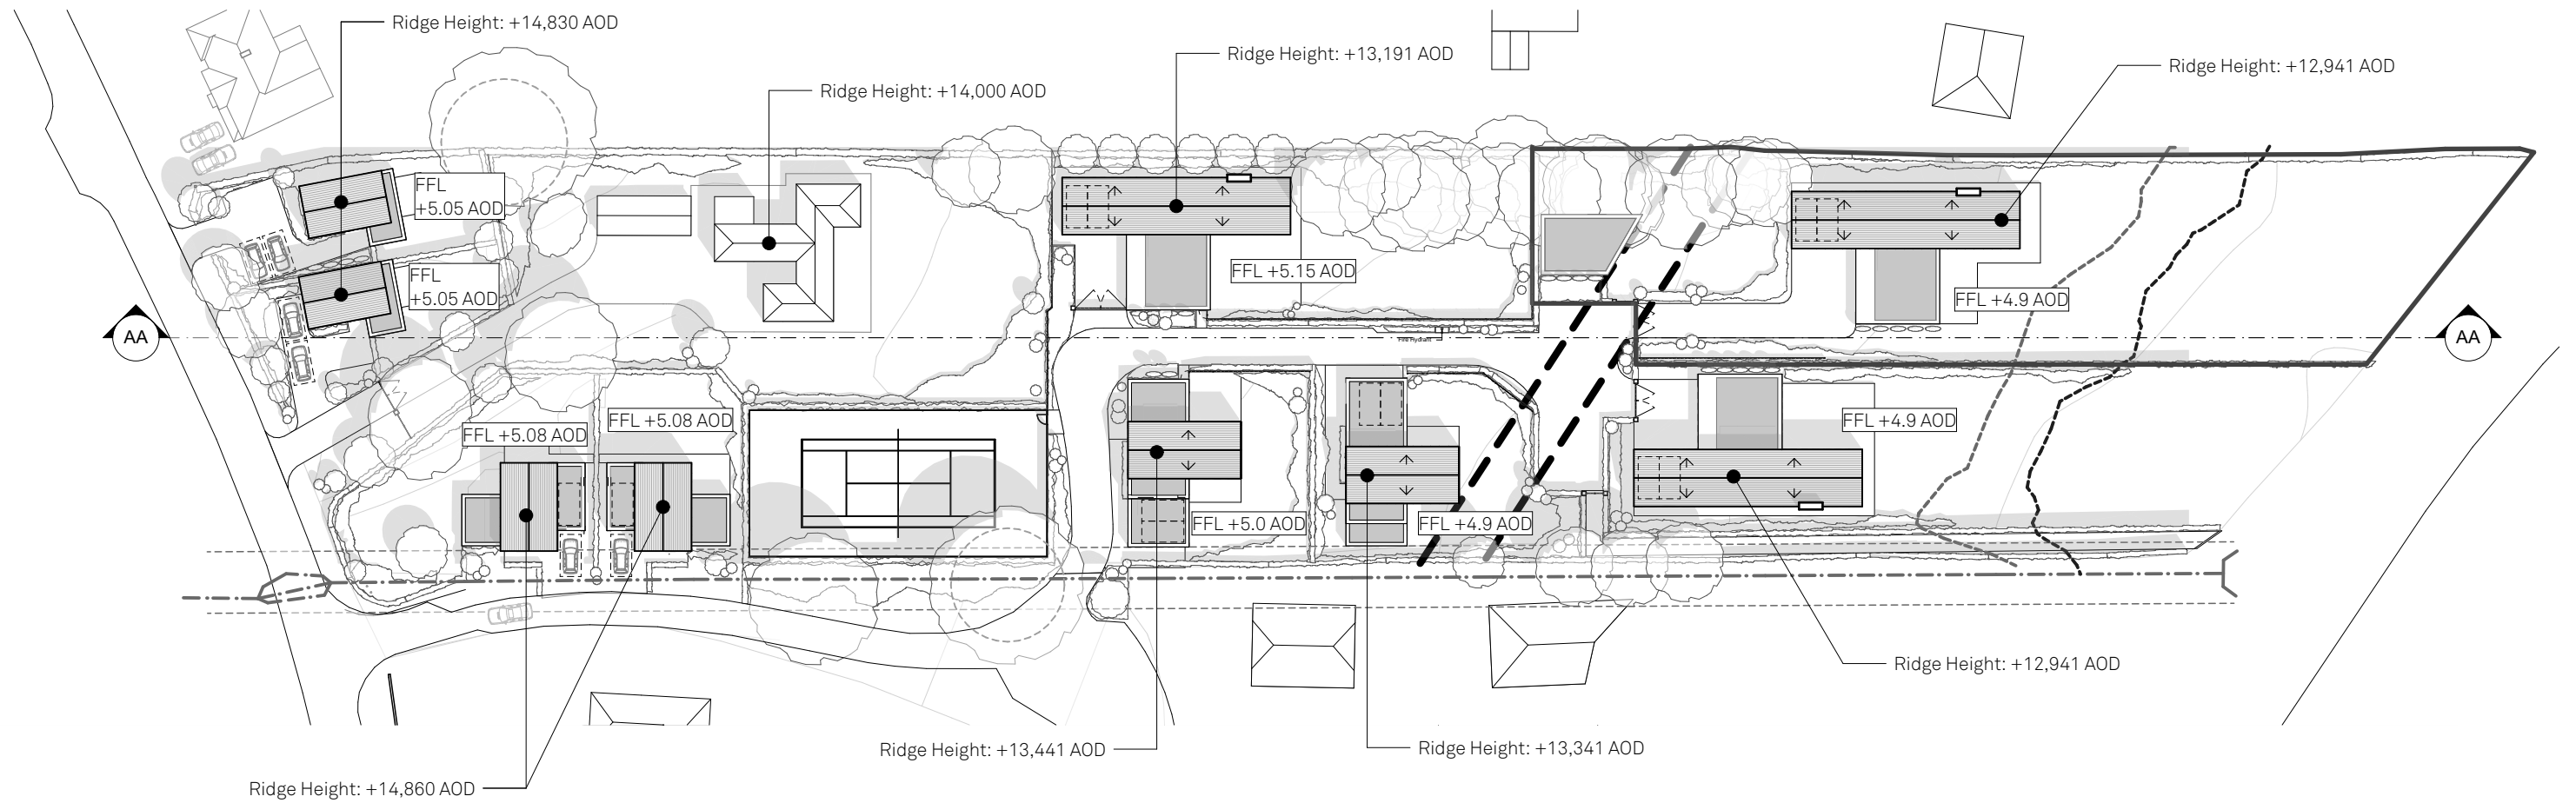

revisions	
03	4/9/2020
04	8/19/2020

9 unit scheme
Height of Unit Type 1 reduced by 400m to meet freeboard requirement without raising ridge heights

this drawing is the copyright of Re-Format LLP and may not be copied, altered or reproduced in any way or passed to a third party without written authority. All dimensions subject to site survey and site verification. Do not scale for construction ©

www.re-format.co.uk
mail@re-format.co.uk
+44 (0)1420 82131

drawn by
RP

checked by
MS

date
July 2019

scale at A3
1:750

project title
46 Warblington Road

document title
Site Section

status
Suitable for Co-ordination

drawing number
15048-RFT-00-ZZ-DR-A-0300-S1

drawing status
S1

revision
04

