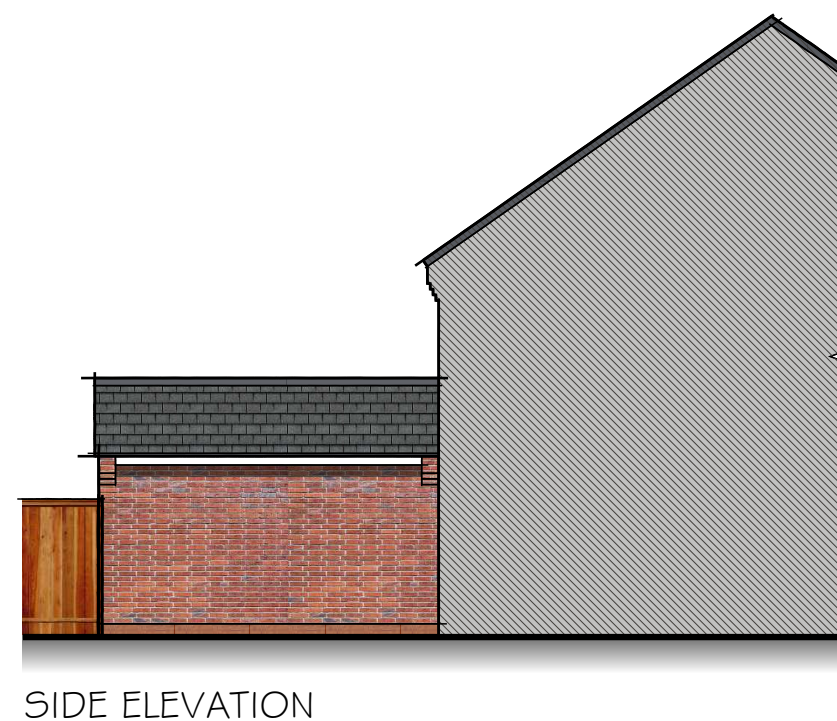
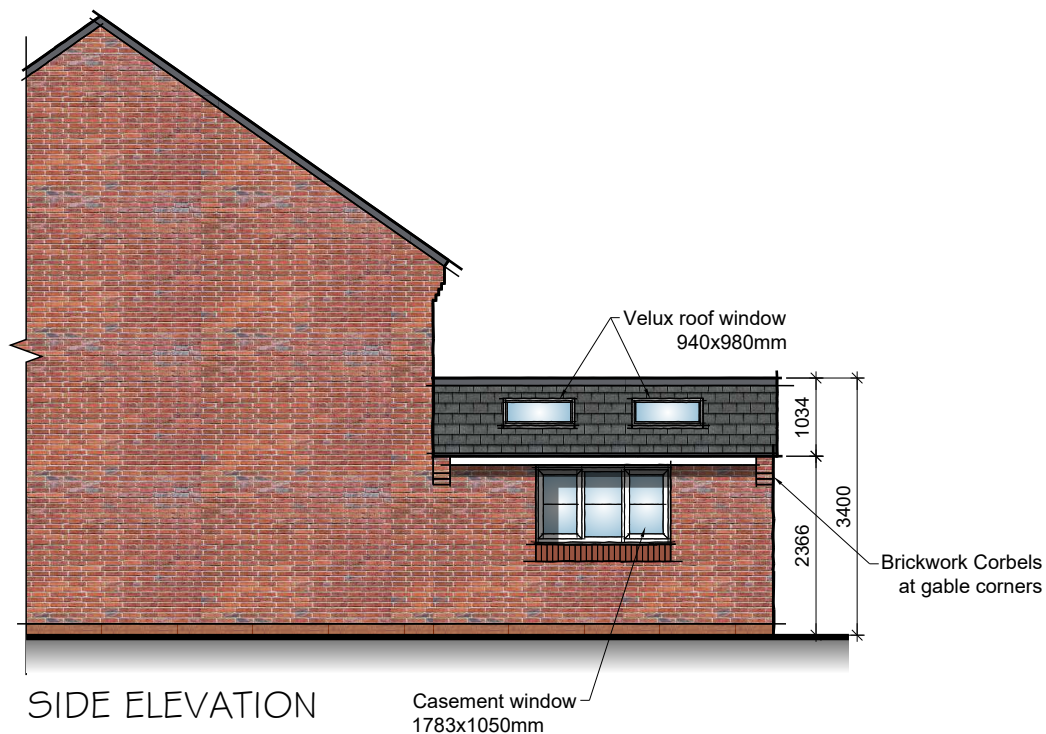
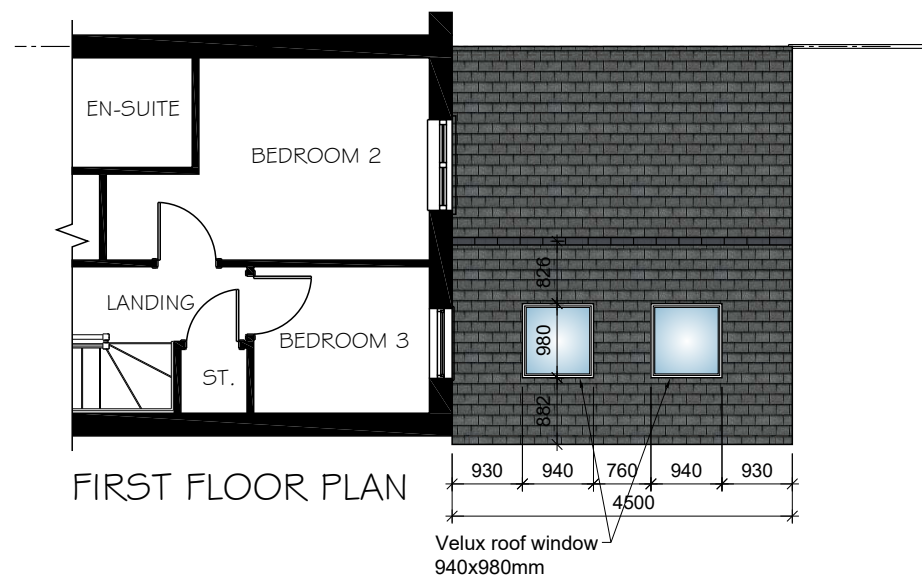
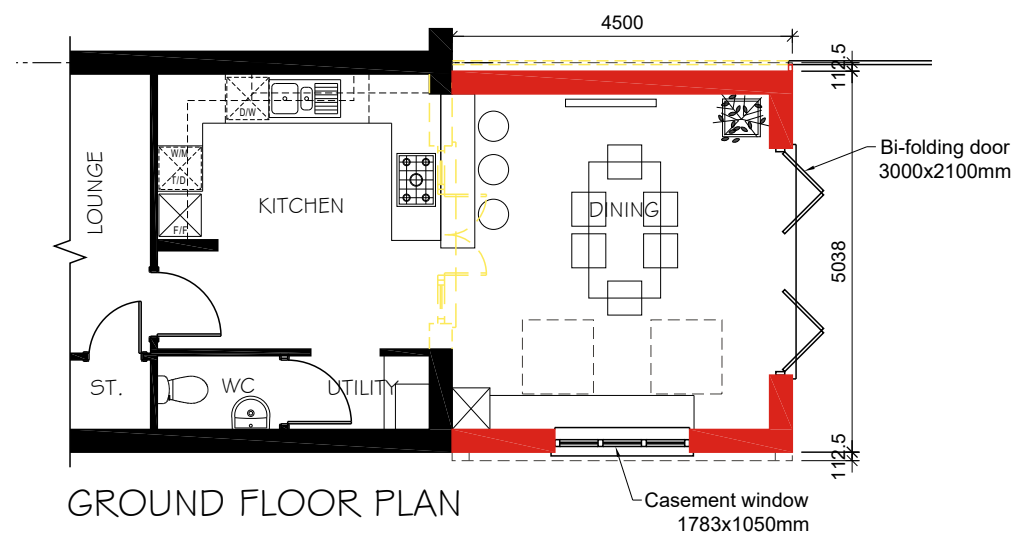


A 27.02.20 Side Elevation added KSL

Revisions

Project: 1 FIELD PLACE
HAVANT

Client:

Mr. & Mrs DONHOU

Drawing: PROPOSED EXTENSION
PLANS & ELEVATIONS

Scale: 1:100@A3 Date: 27.01.2020 Drawn by: KSL

Drawing No: CJ22.202 Rev: A



This drawing is the copyright of Clancy Design Services Ltd. No liability will be accepted for amendments by others to either the printed or digital format.

Drg. Status: PLANNING

