

EXTERNAL MATERIALS


Dormer Cladding – plain concrete tiles to match existing concrete pantiles

White PVCu fascias and soffits


White PVCu door and window frames.

Stainless steel and glass balustrade


Flat roof, white spar chips.

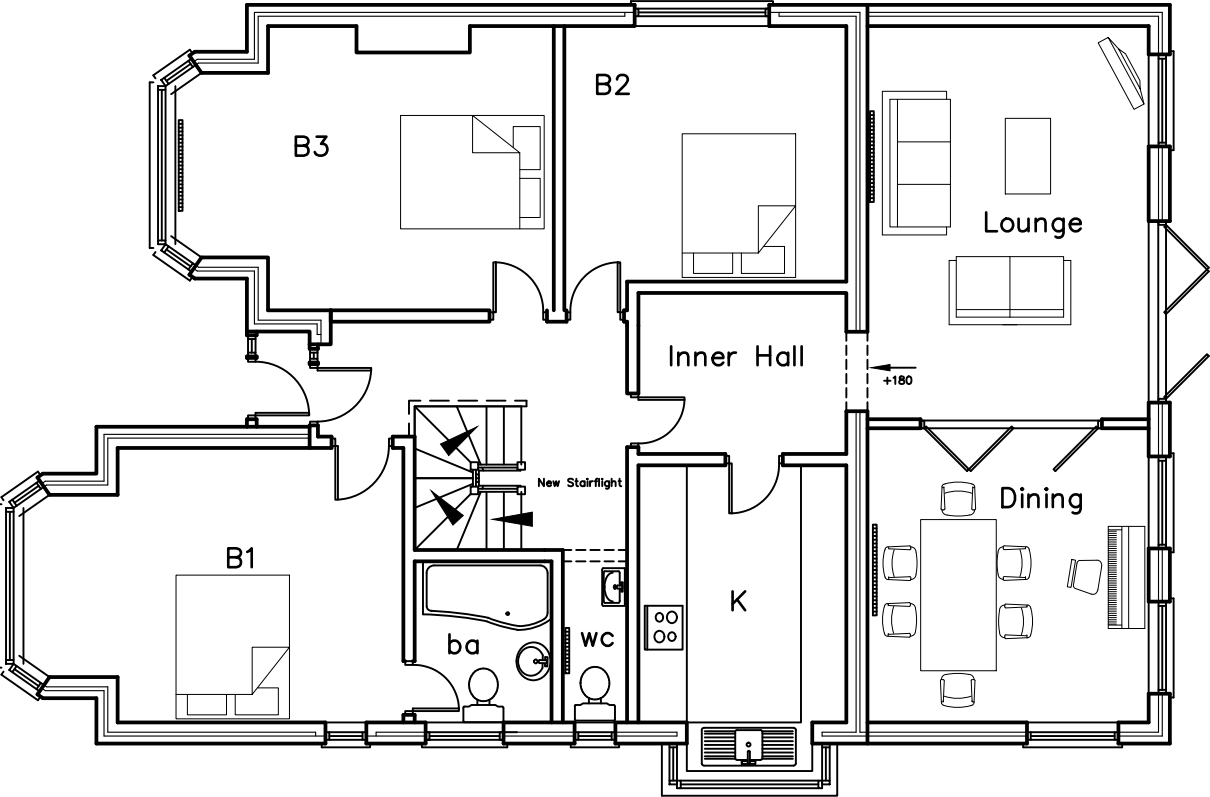

GROUND

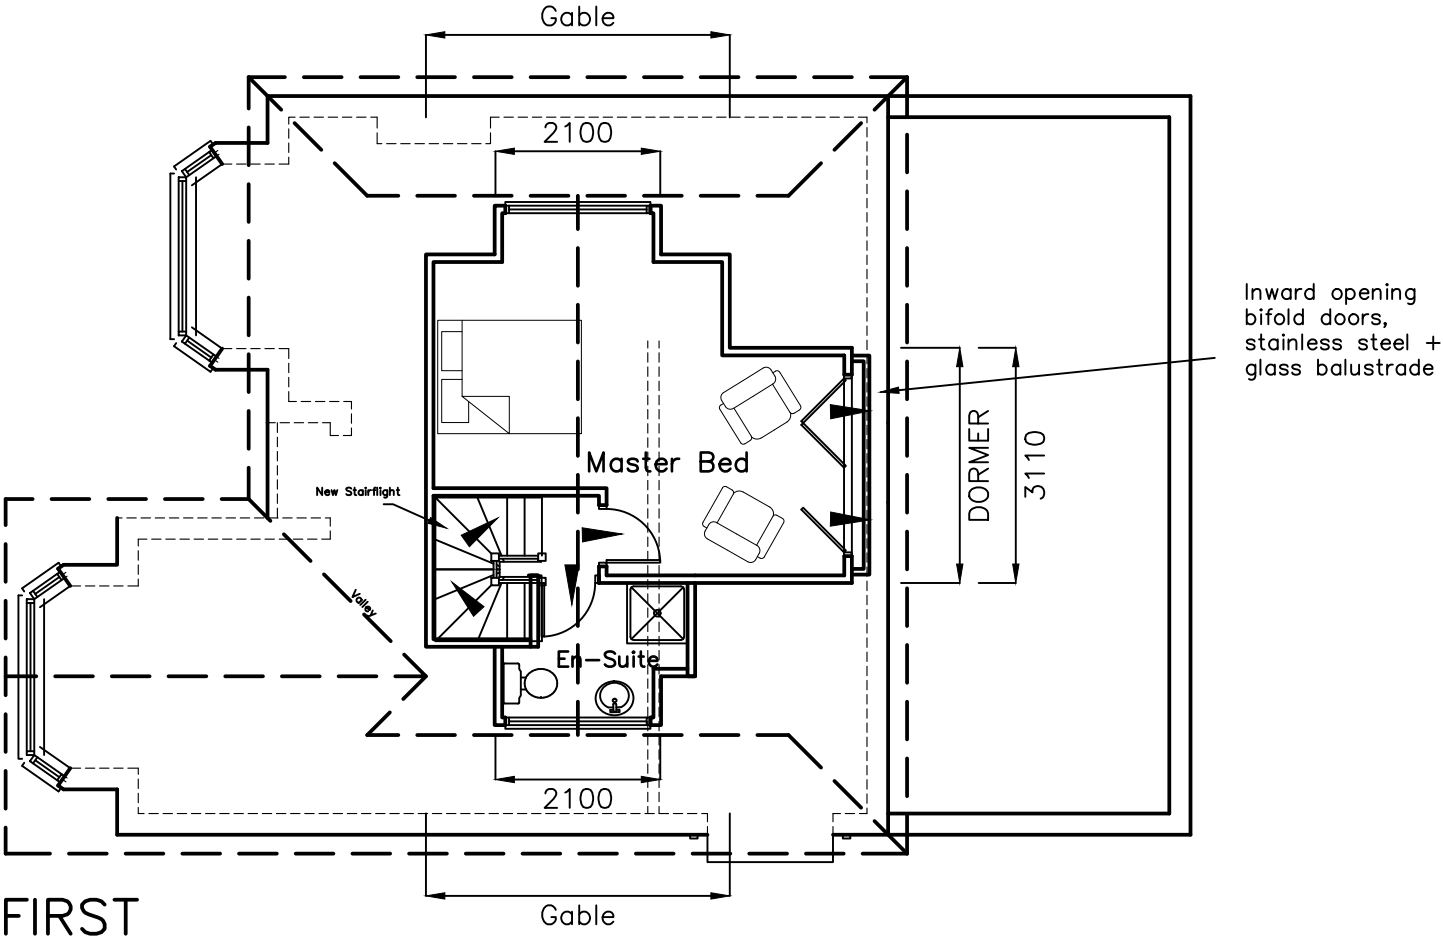

FIRST

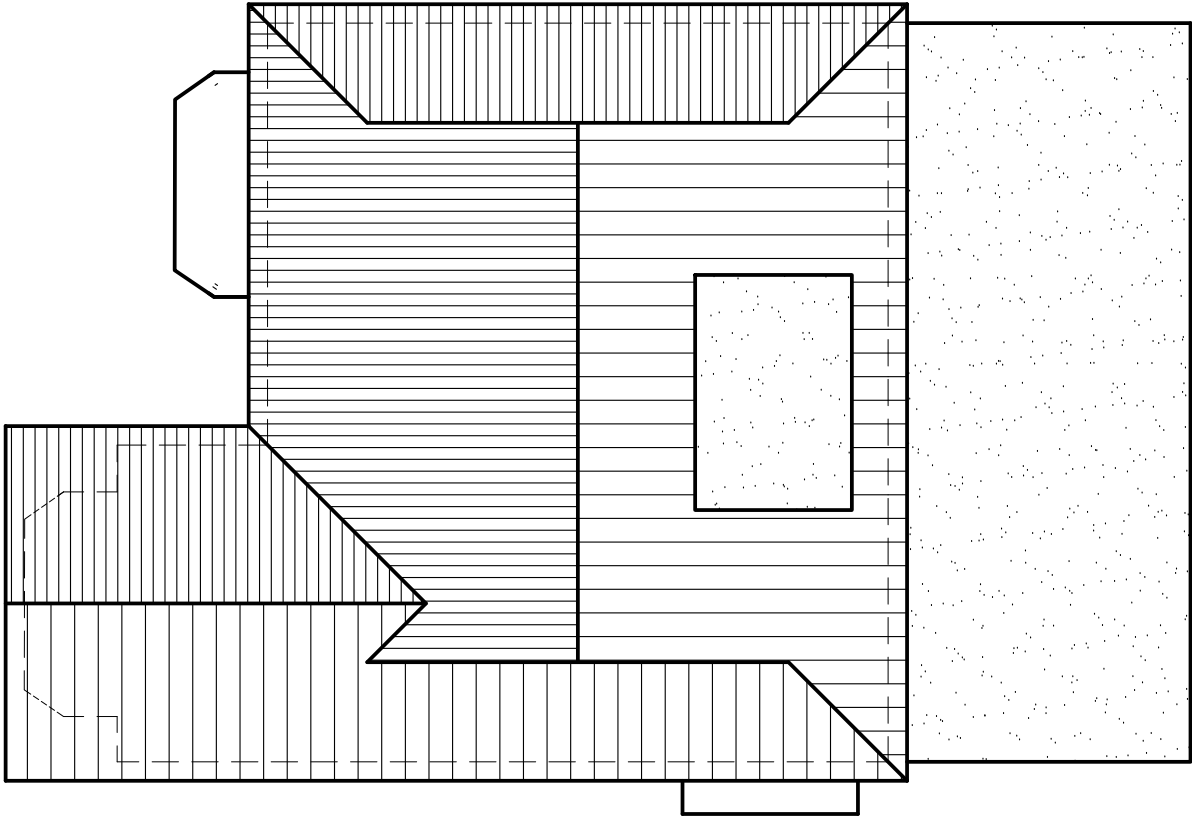

ROOF

CAAD

Critchley Architecture And Design Ltd.
Contact: 02392 474 919 | info@caad.online

The Old Brewery, 15E South Street, Havant, PO9 1BU

PROPOSAL PLANS

Revisions

a)

b)

c)

d)

24 Longmead
Gardens,
Havant,
Hampshire,
PO9 1RR

Scale A1=1:50, A3=1:100
Drawn CAL /MHC
Date 18/05/2020

1006-428⁰

10m

20m

30m

40m