



scale 1:100

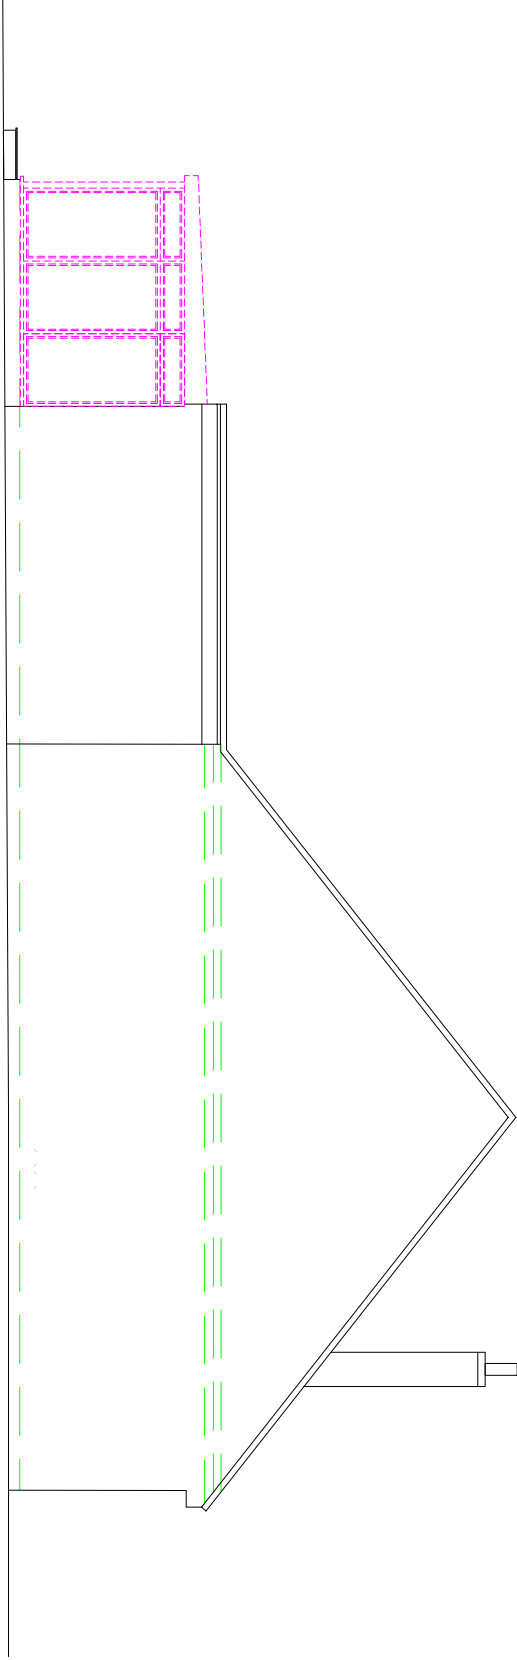

SIDE ELEVATION

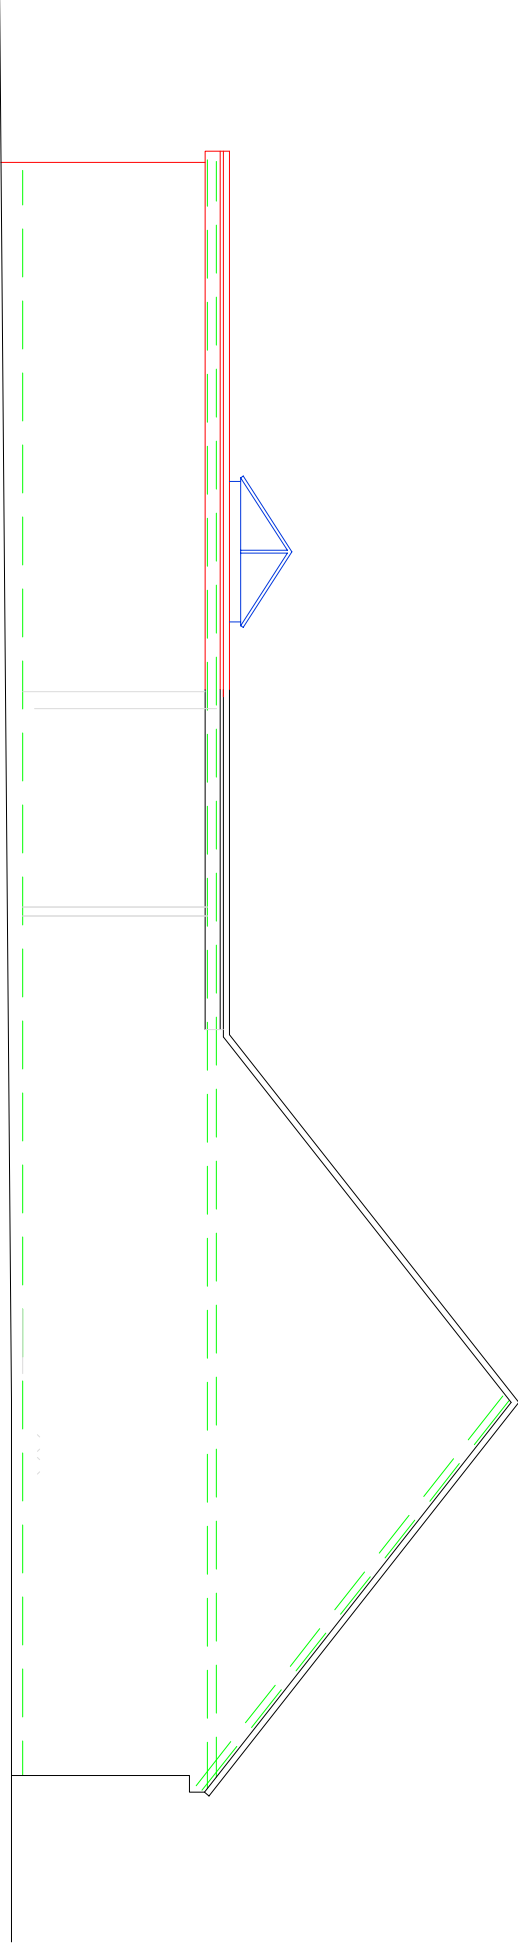

PROPOSED SIDE ELEVATION

