


WARM FLAT ROOF SPECIFICATION:
2 or 3 ply torch on polymer modified
bitumen roof membrane,
IOK or similar approved
150mm thick Celotex 'Crown Up' insulation
1000 gauge polythene vapour control layer
25mm thick WBP plywood deck
Treated & street graded softwood joists
15mm thick Gyproc 'Wireline' plasterboard
Gyproc 'Thistle Multi Finish' skim coat
Emulsion paint finish
To give a U-Value of 0.17W/m2K
which exceeds the 0.18W/m2K required

2000mm long x 2000mm wide
glass roof lantern to
Specialist design & details

Existing Tiled Pitched Roof to Remain

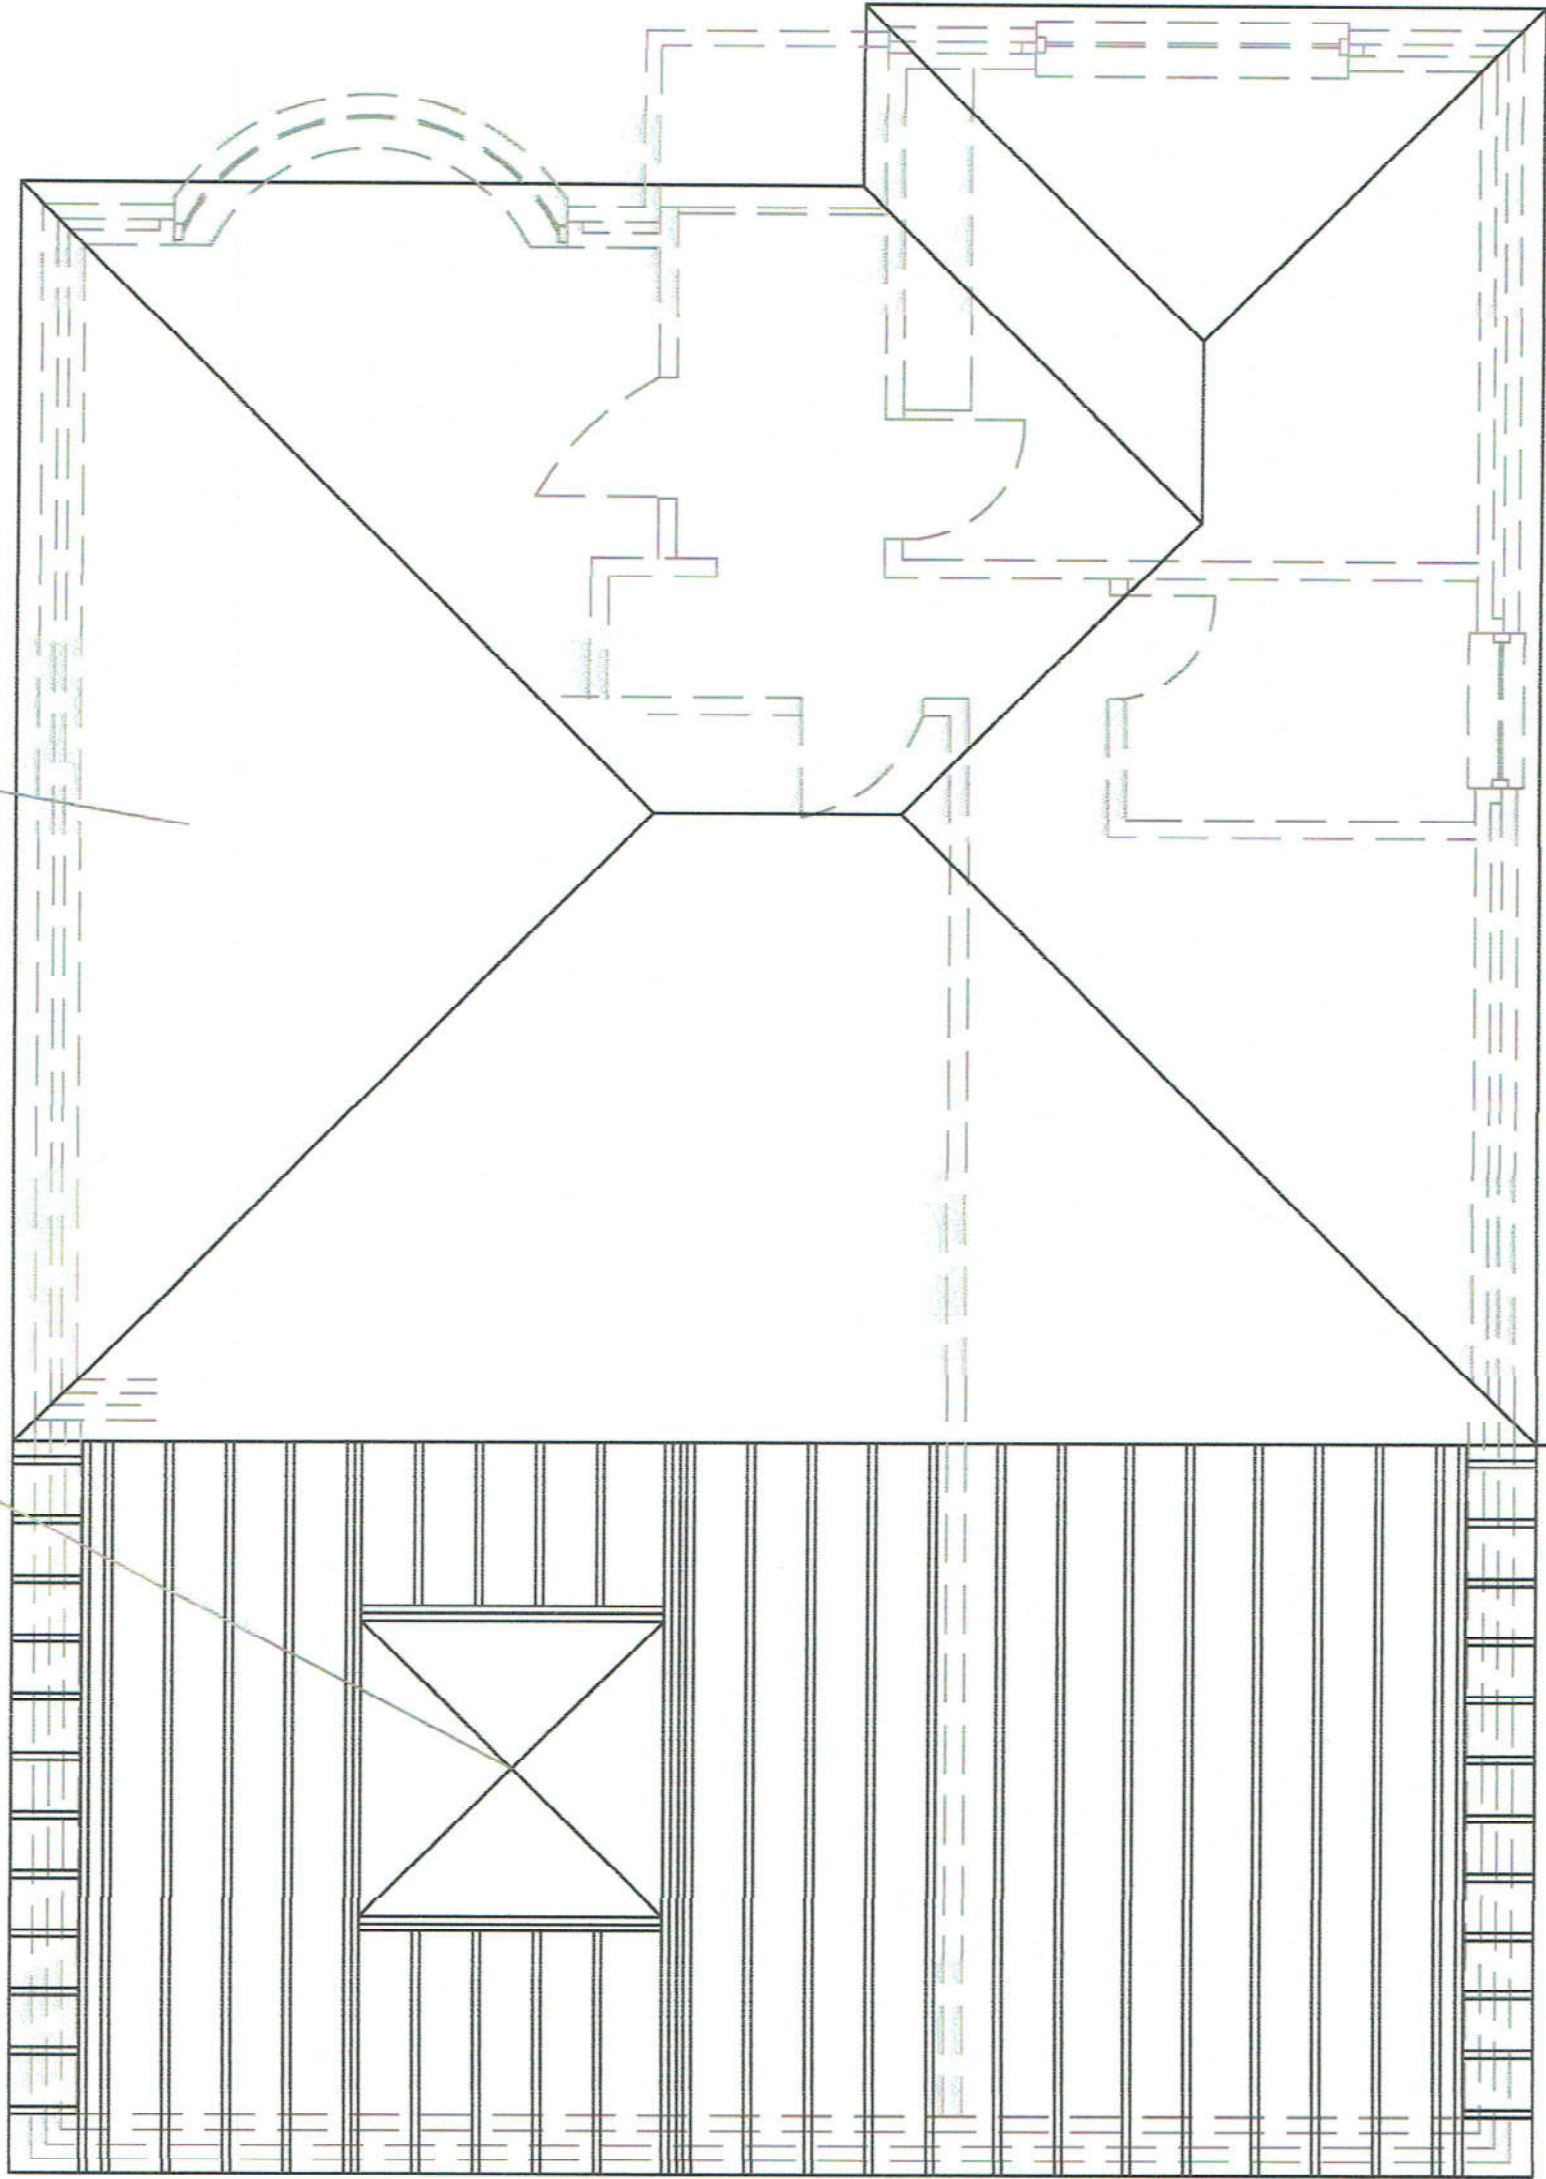

PLANNING ISSUE NOVEMBER 2019

Roof Plan

SCALE OF 1:50 0 0.25 0.5 0.75 1.0 2.0 3.0

ALL DETAILS TO CONFORM TO THE BYELAWS OF THE LOCAL
AUTHORITY AND THE BUILDING REGULATIONS.

Revision	Drawn	Check
Original		



3 WEYLANDS CLOSE, LIPHOOK, HANTS.
email: jdsdesignservices14@gmail.com TEL: 01252 724824

MR MARTIN TERRY
12 CHESTNUT AVENUE
HAVANT
HAMPSHIRE PO9 3QR
DETAILS OF PROPOSED ROOF PLAN

Drawn	Check	Issue
NOVEMBER 2019	JDS/1384	1:50