
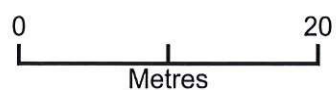


13 Warfield Crescent, Waterloooville

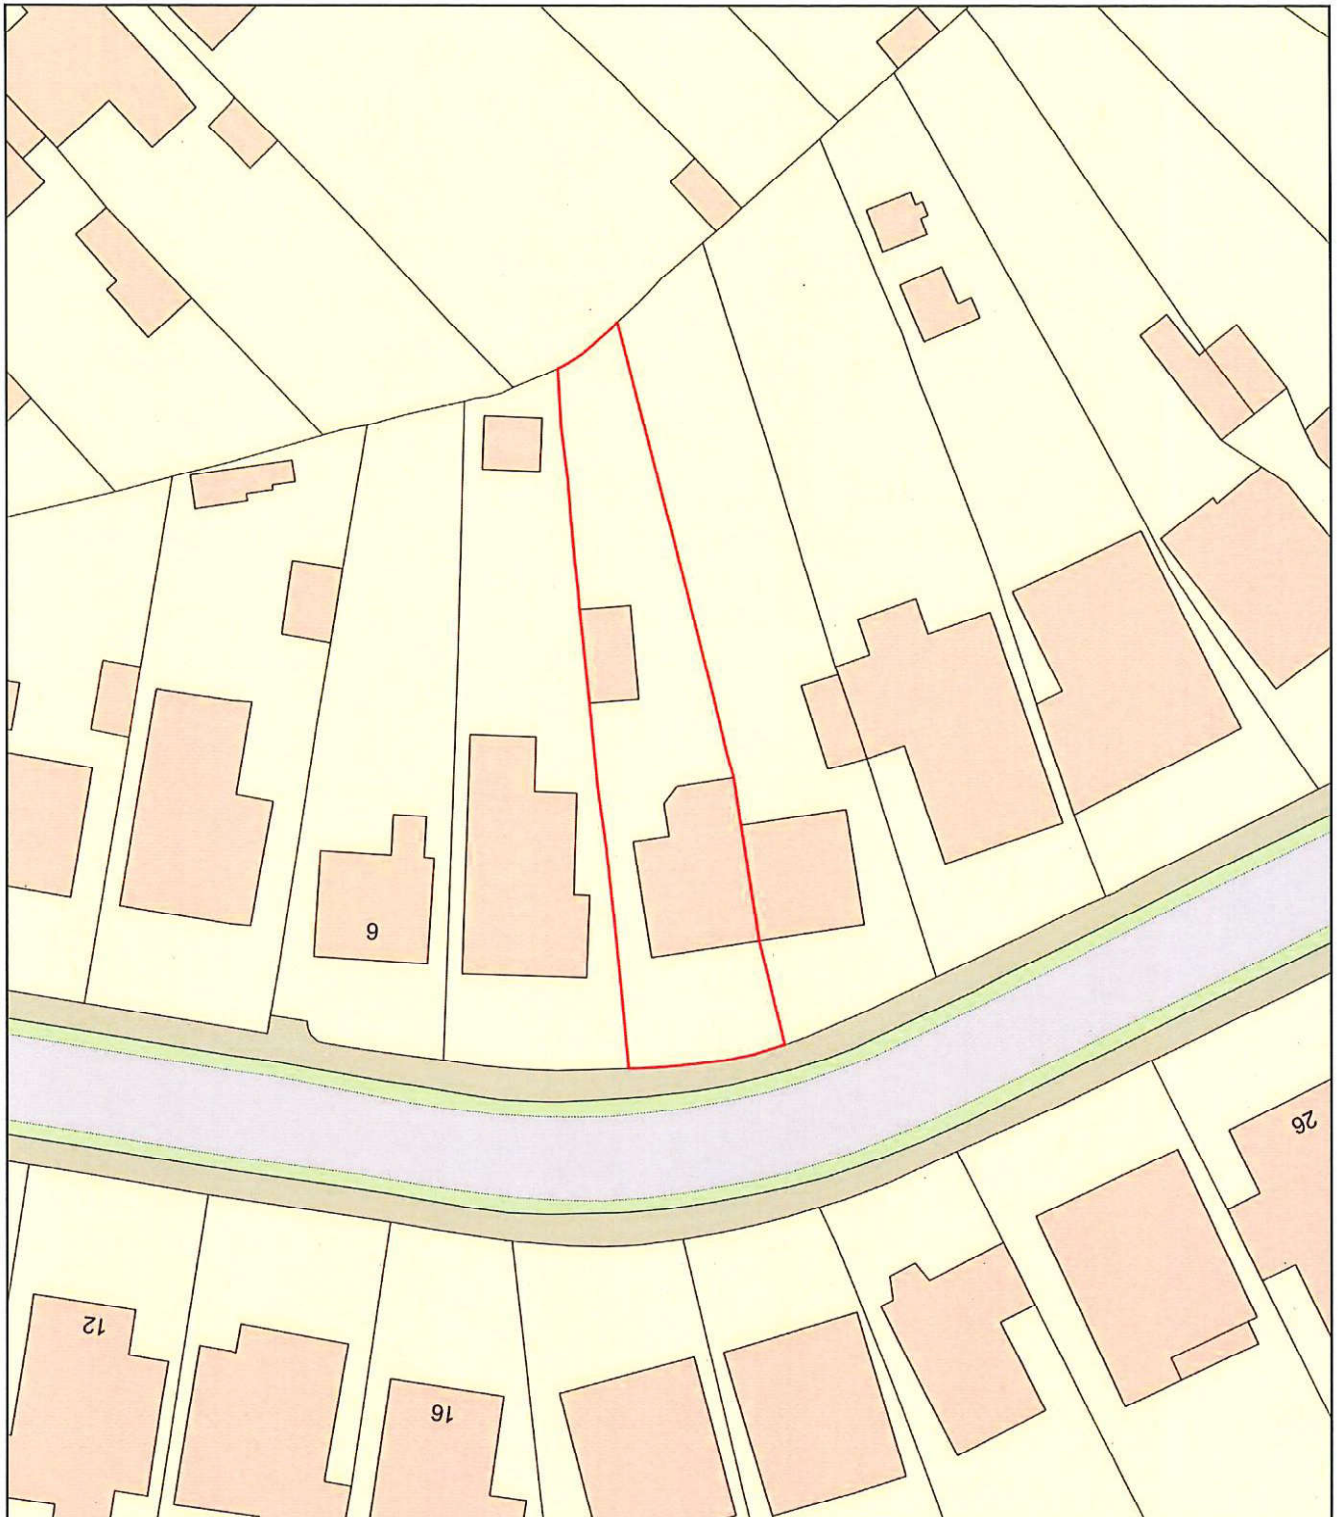

Plan Produced for: Thorns Young Architectural

Date Produced: 02 Sep 2020

Plan Reference Number: TQRQM20246131407425

Scale: 1:500 @ A4