

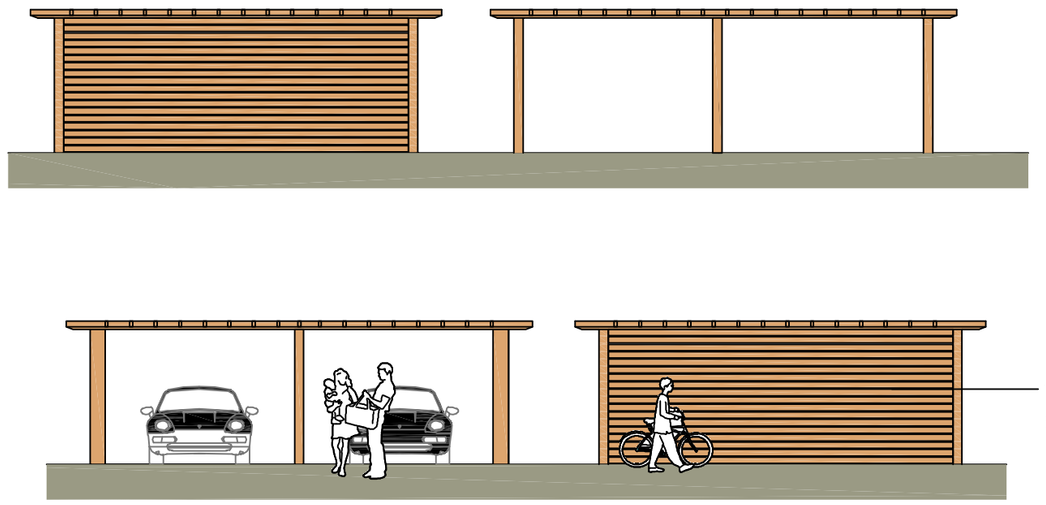



Car Port

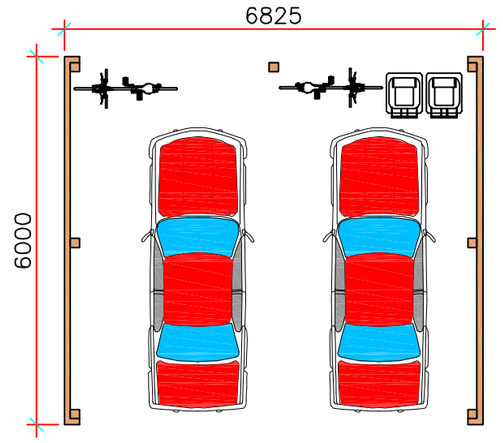



Scale in Metres
0 1 2 3 4 5 for 1:100

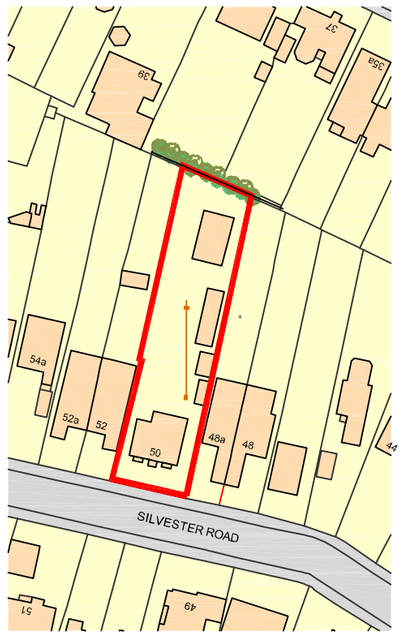


Ordnance Survey, (c) Crown Copyright 2017.
All rights reserved. Licence number 100022432

Scale in Metres
0 10 20 30 40 50 60 for 1:1250

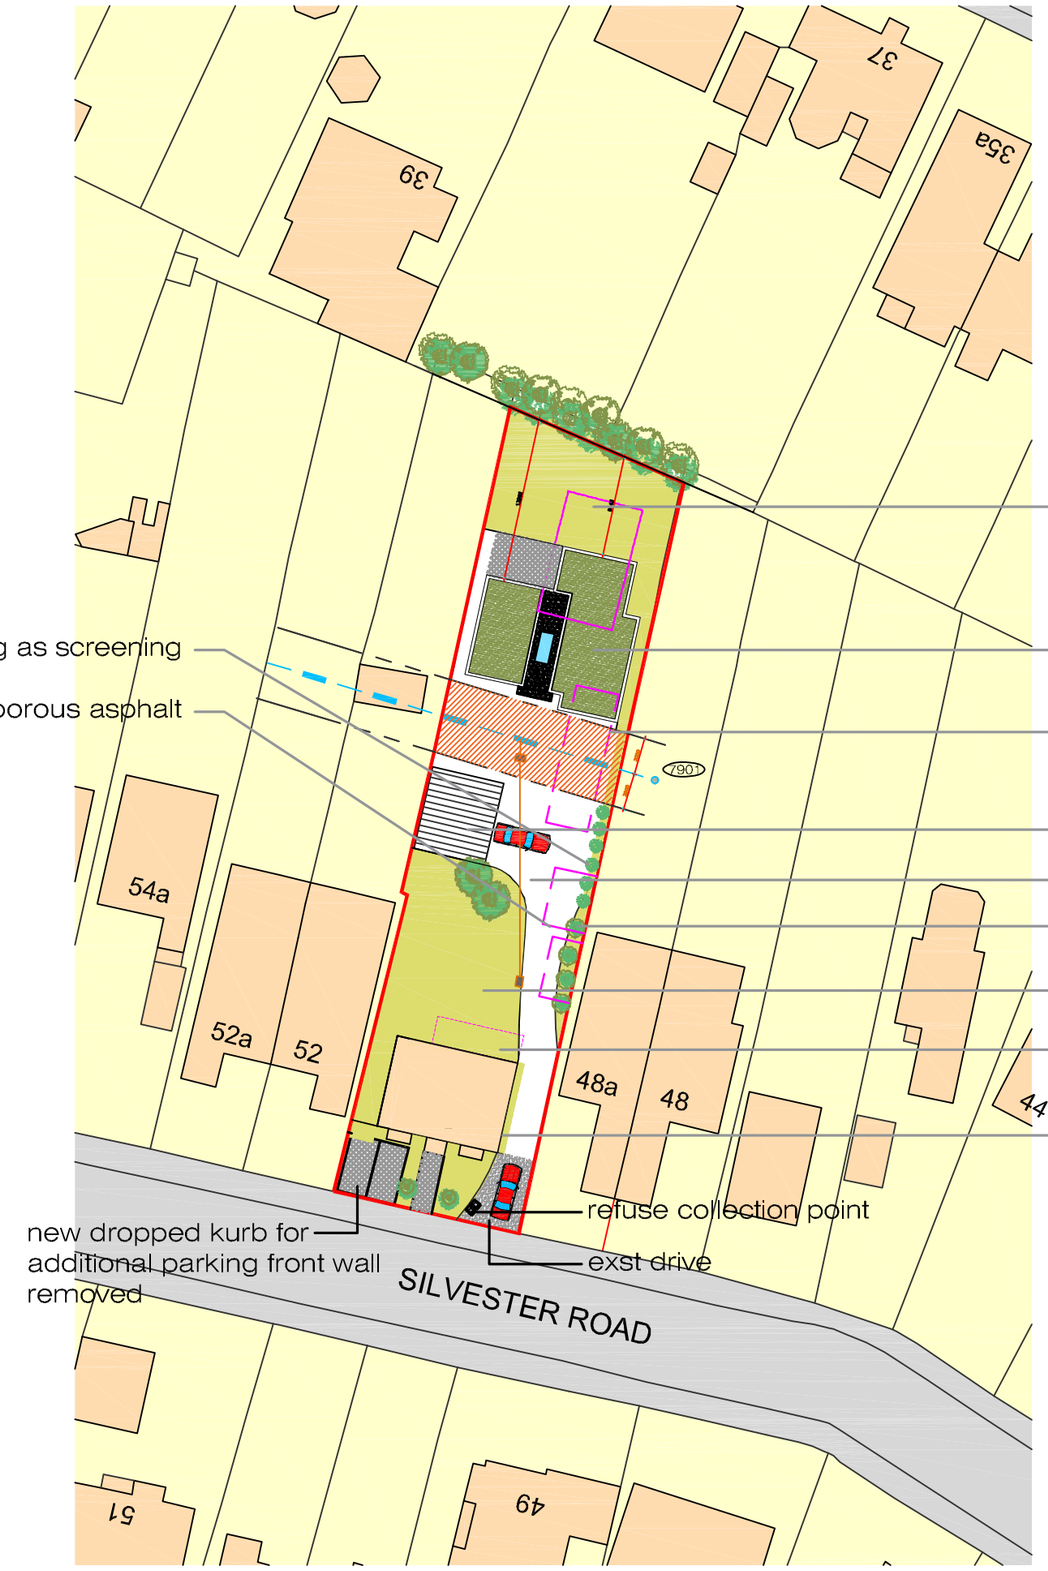


Scale in Metres
0 5 10 15 20 25 for 1:500

REVISION:

| | | |
|---|---|---|
| 01 | 01-02-18 | Revised red line. |
| 02 | 05-02-18 | Car port amendments. |
| 03 | 16-09-19 | Sewer line |

Drawing Title: Proposed Detached Bungalow

Project: 50 Silvester Road Waterlooville

| Drawn By | Date | SHEET SIZE | Approved By | Date |
|---|---|---|---|---|
| CRF | 15/10/17 | A2 | | |

| Drawing No. | Revision: | Scale: |
|---|---|---|
| CFA \| FULL \| BS | 03 | 1-100 |

PLANNING

Chris Flint Associates Ltd
CHARTERED SURVEYORS - PROJECT MANAGERS
DEVELOPMENT CONSULTANTS

*2 Emerald Close Waterlooville Hants PO7 8NZ*
*tel: 023 92 432484 fax: 023 92 358554*
*Email: chrisflintassociates@gmail.com*