
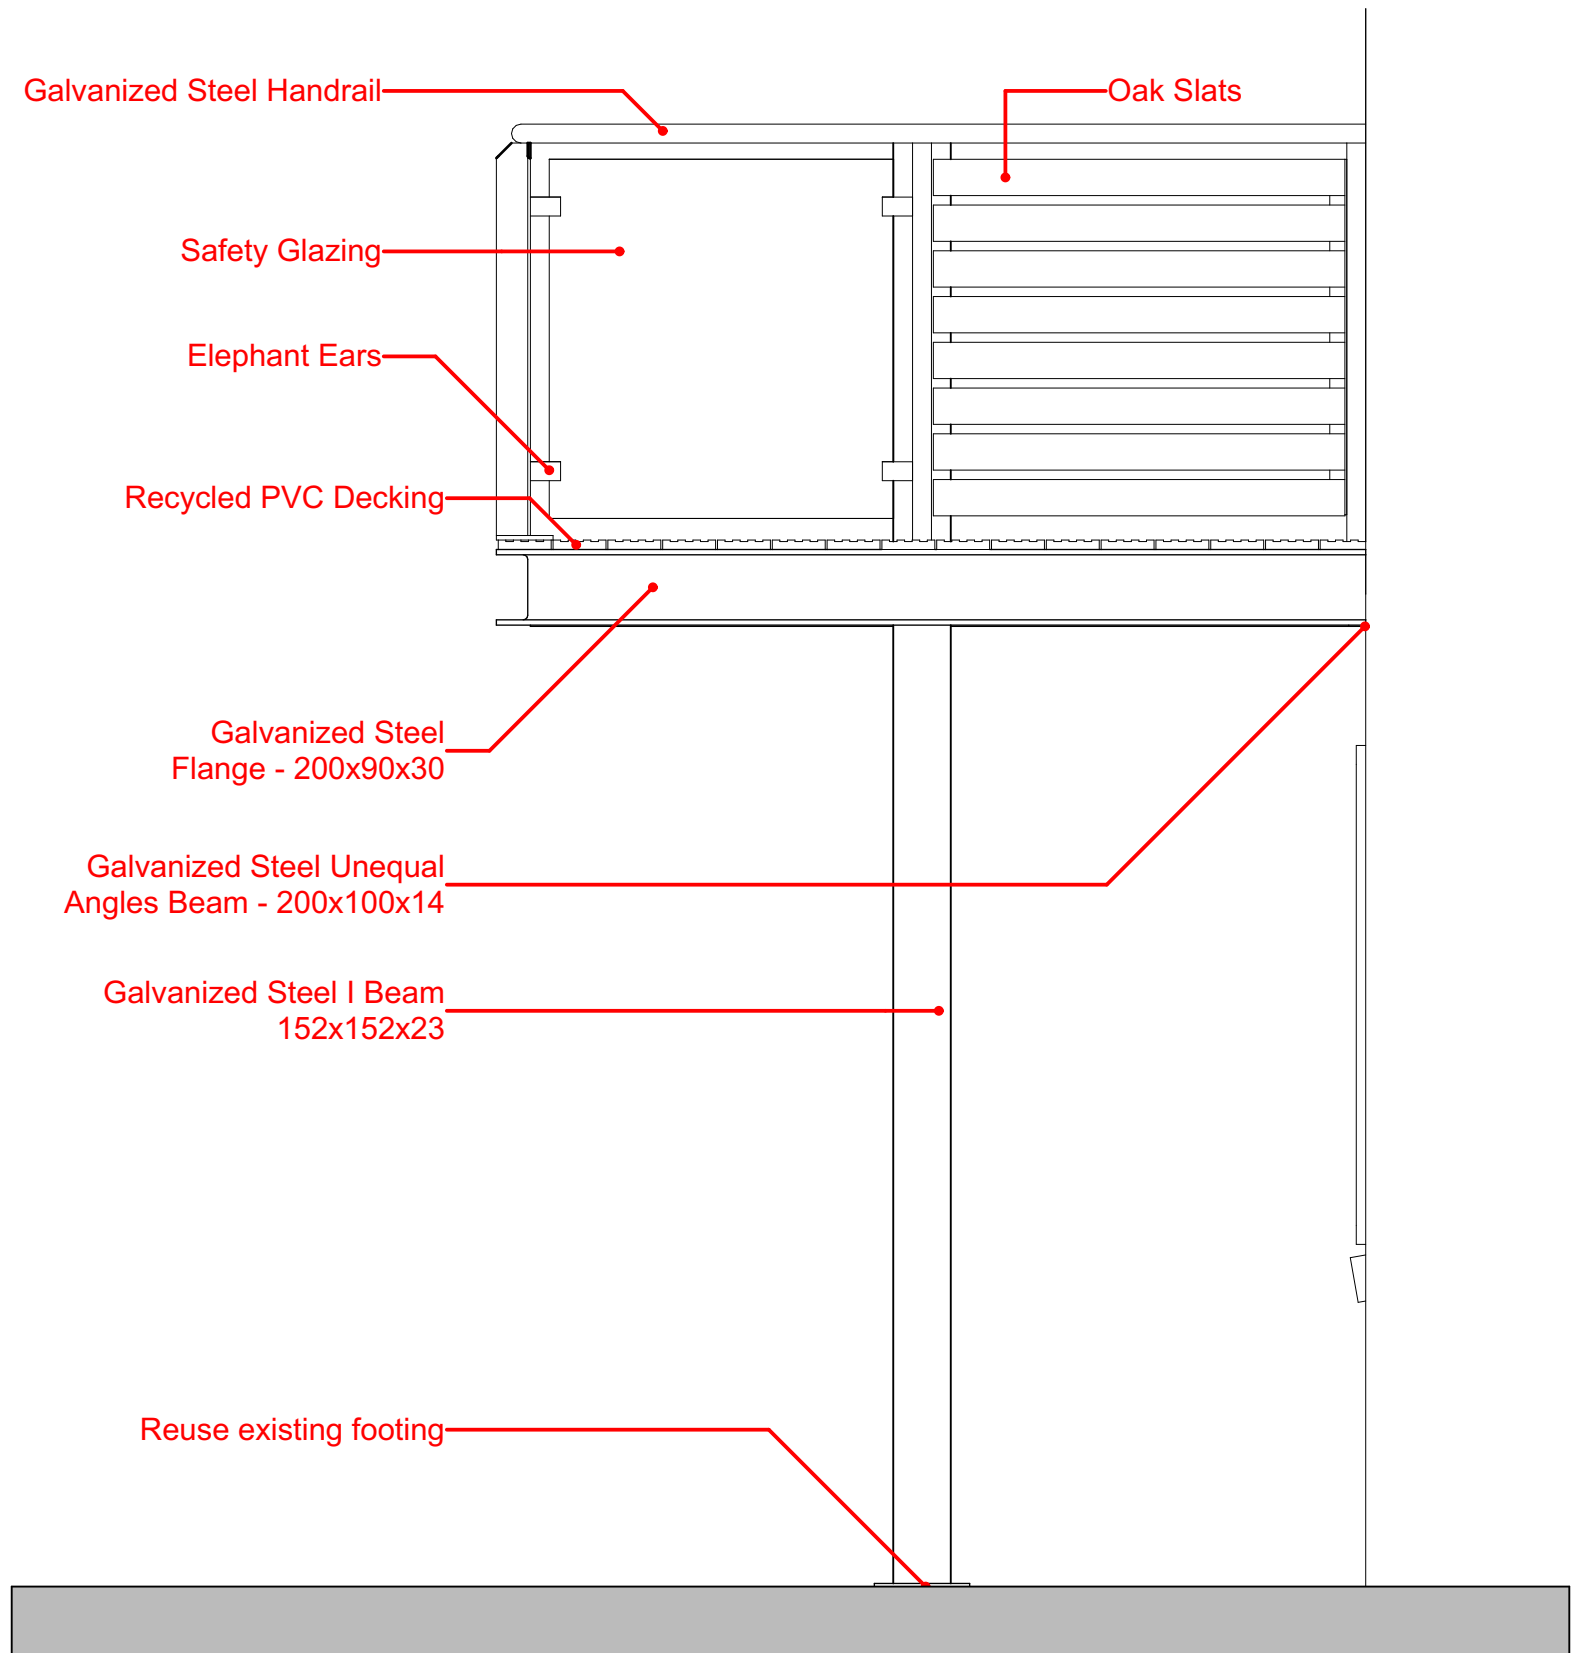


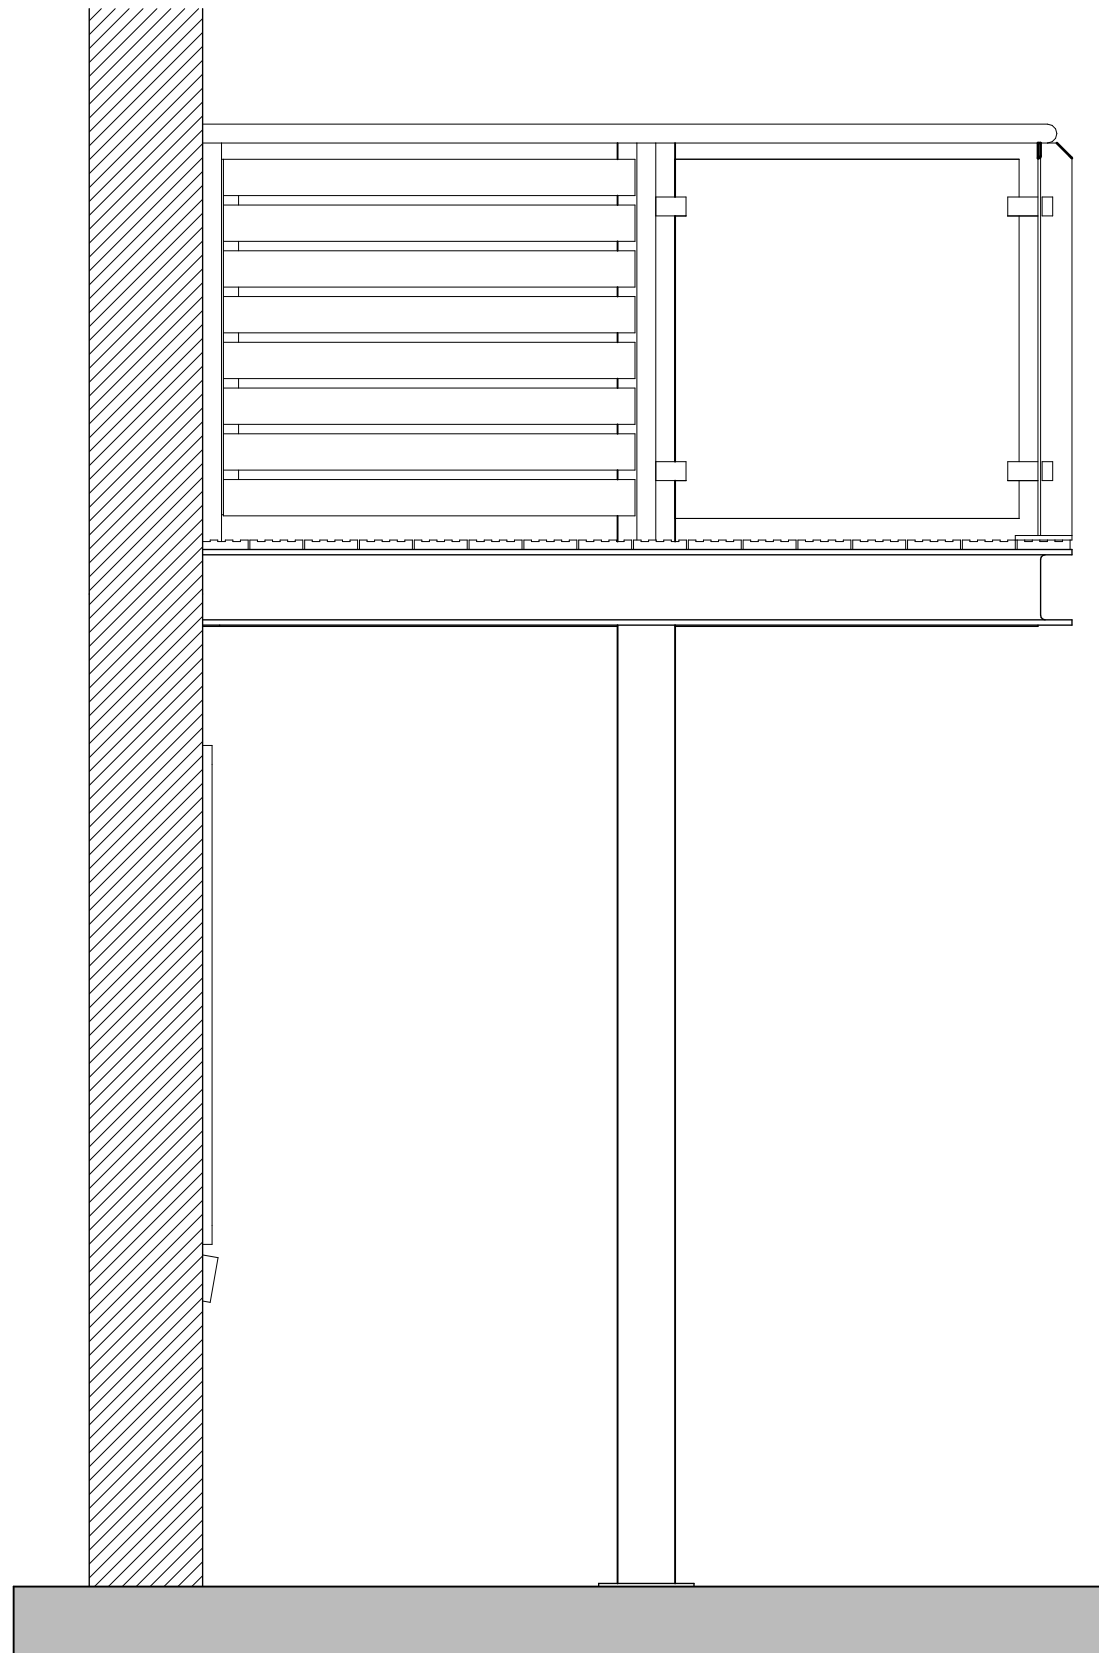

Proposed Side Elevation @ 1:20