



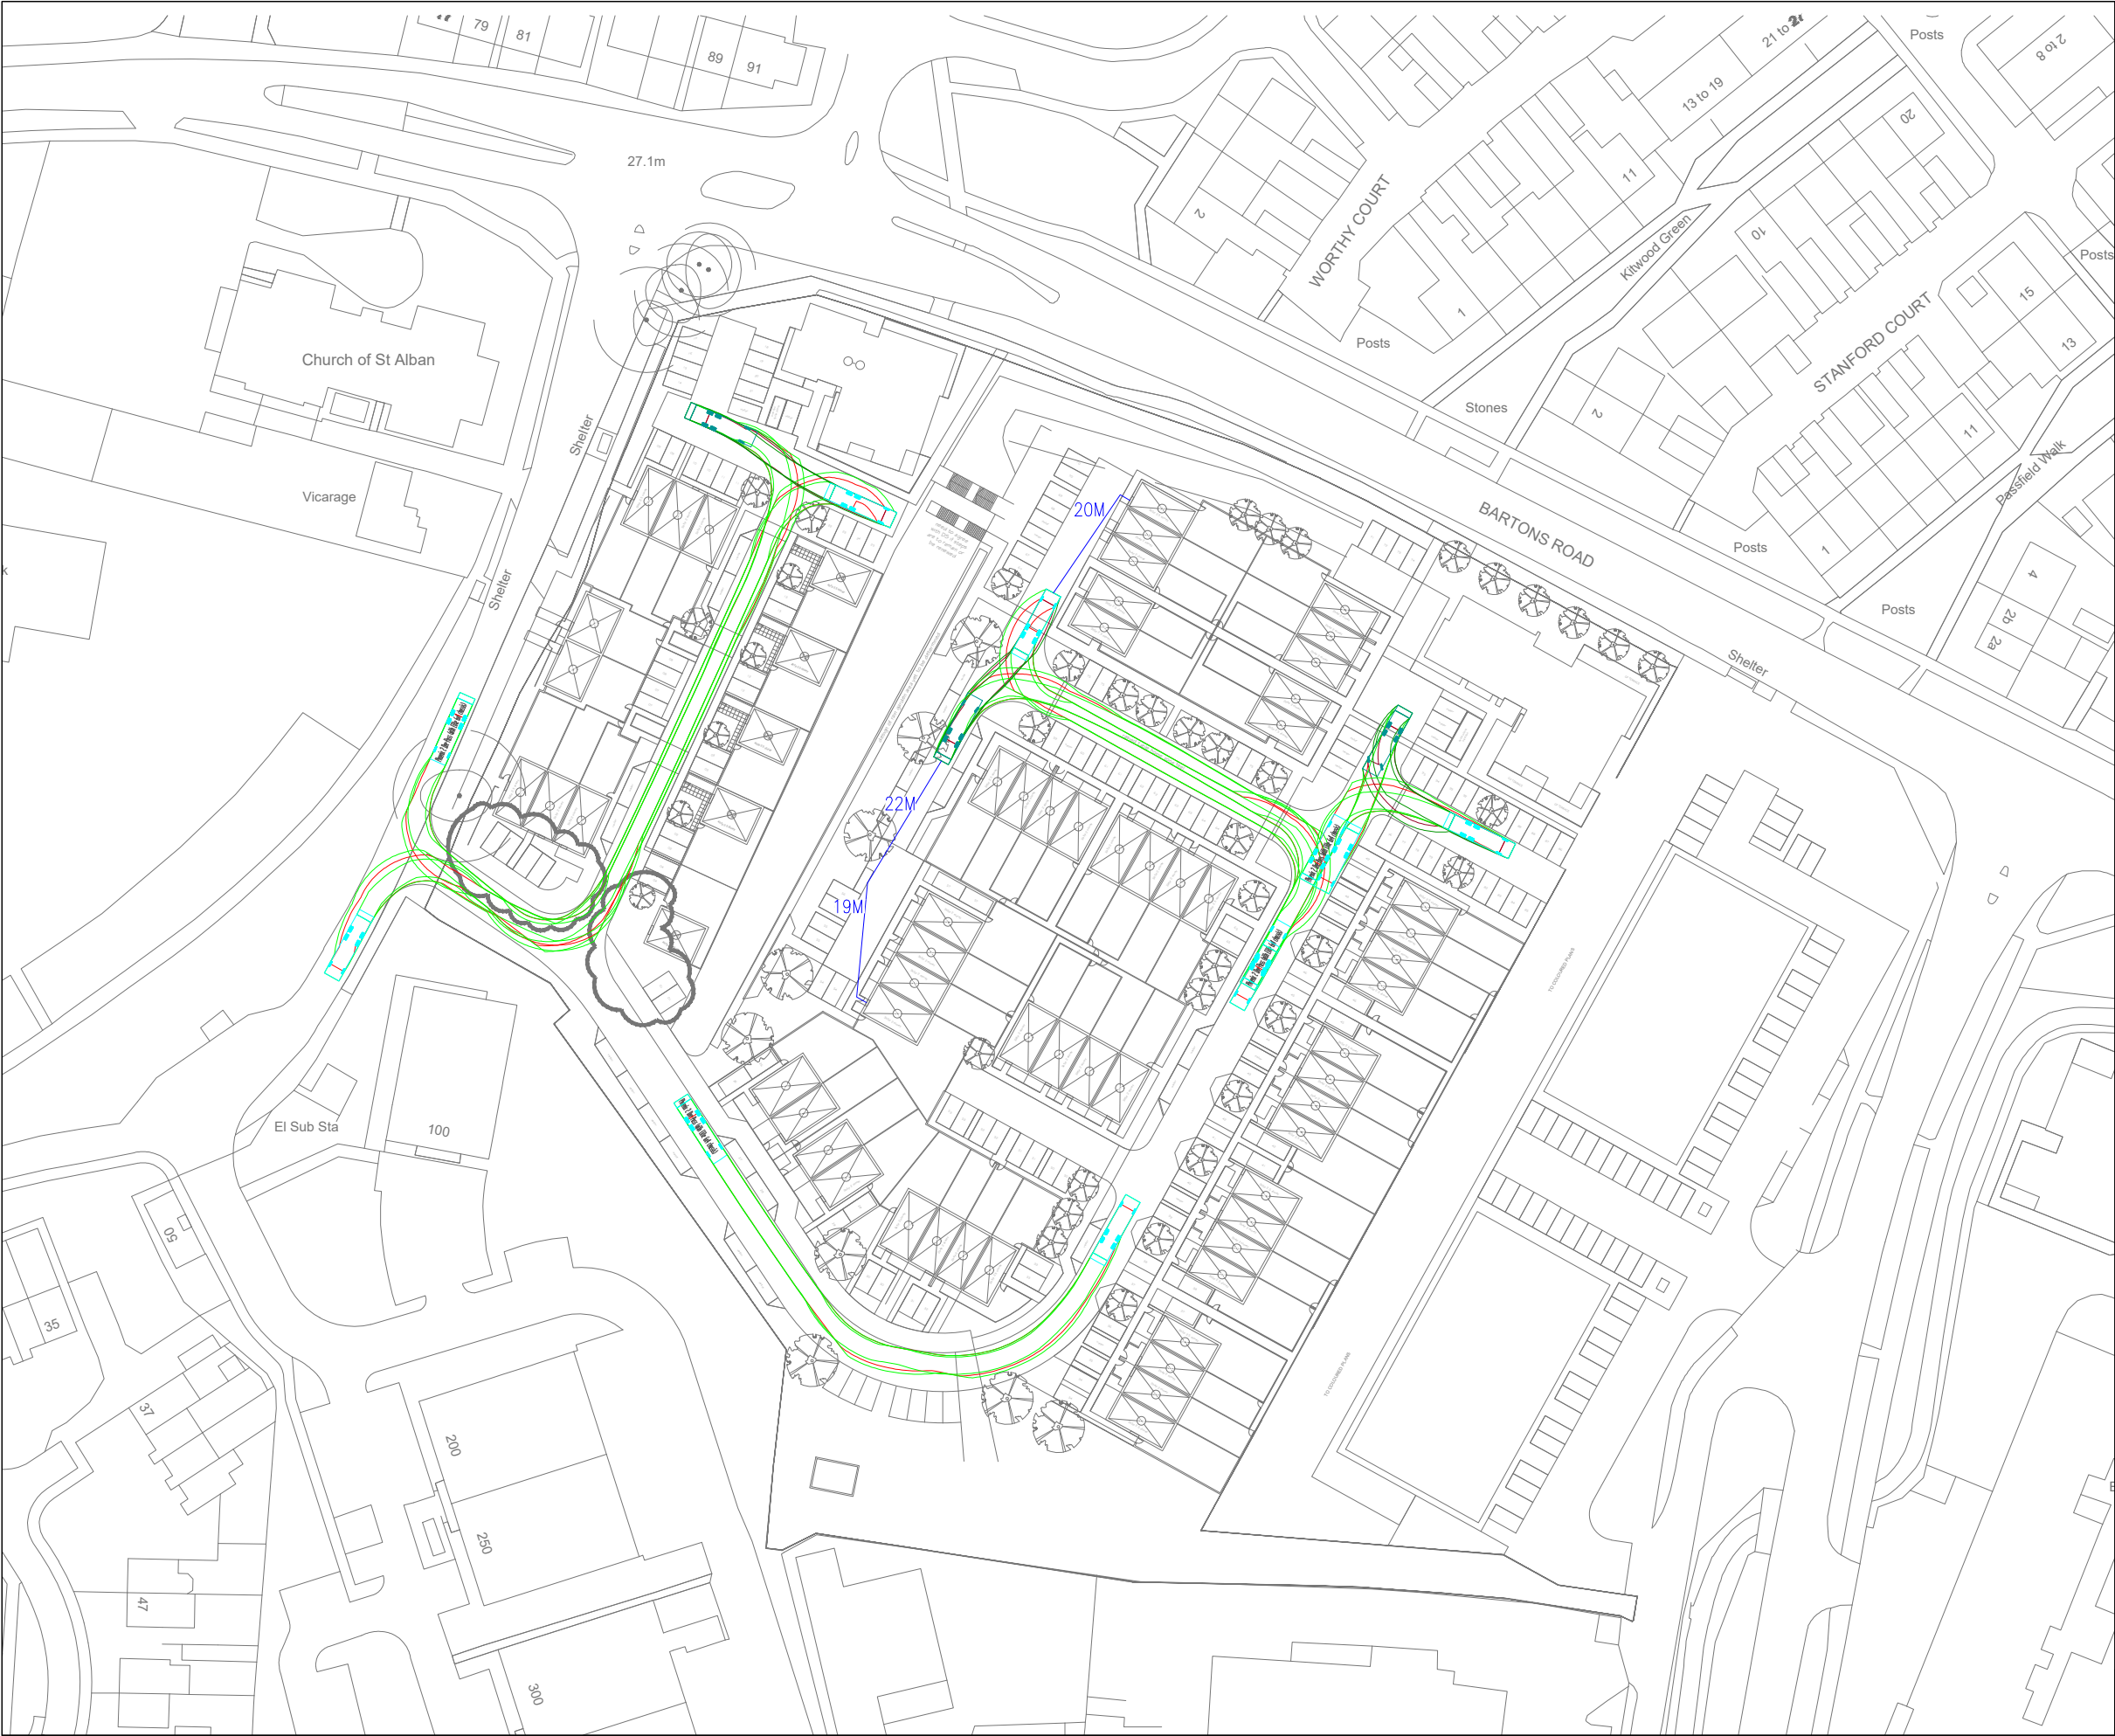


GENERAL NOTES

- 1. THIS DRAWING IS INTENDED TO BE VIEWED IN COMBINATION WITH ALL RELEVANT ARCHITECTS, ENGINEERS, SERVICES AND SPECIALIST DRAWINGS AND SPECIFICATION.
- 2. ANY VARIATIONS OR DISCREPANCIES BETWEEN THESE DRAWINGS IN TERMS OF DIMENSIONS OR DETAILS SHOULD BE DRAWN TO THE ATTENTION OF THE ARCHITECT AND/OR THE ENGINEER FOR CLARIFICATION.
- 3. PAUL BASHAM ASSOCIATES ACCEPTS NO RESPONSIBILITY FOR THE ACCURACY OF BACKGROUND INFORMATION PRODUCED BY THIRD PARTIES – THIS MUST BE TREATED AS INDICATIVE ONLY.
- 4. ALL DIMENSIONS AND LEVELS ARE IN METRES. DO NOT SCALE THIS DRAWING, PRINT, PLOT OR DISK.
- 5. THIS DRAWING SHOULD ONLY BE USED FOR CONSTRUCTION IF THE PROJECT PHASE IN THE TITLE FRAME BELOW IS SHOWN AS "CONSTRUCTION". PAUL BASHAM ASSOCIATES TAKE NO RESPONSIBILITY FOR CONSTRUCTION WORKS UNDERTAKEN TO DRAWINGS WHICH ARE NOT MARKED UNDER THIS PHASE.
- 6. THE BIN COLLECTION POINT IS LOCATED WITHIN 30M CARRY DISTANCE OF RESIDENTIAL DWELLINGS AND 25M CARRY DISTANCE TO REFUSE VEHICLES AS PER MANUAL FOR STREETS GUIDANCE.

VEHICLE PROFILE

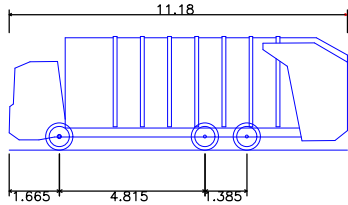

Phoenix 2 One-Pass (with Elite 6x4 chassis)
Overall Length 11.180m
Overall Width 2.550m
Overall Body Height 3.760m
Min Body Ground Clearance 0.312m
Track Width 2.550m
Lock to lock time 4.00s
Kerb to Kerb Turning Radius 10.150m

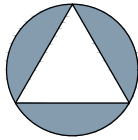

NORTH

A	REVISED LAYOUT	08.10.19	HCH	JL
Rev	Description	Date	By	Chkd

Project Name FORMER COLT INTERNATIONAL HAVANT	Title REFUSE VEHICLE TRACKING AND STRATEGY REVIEW	 Paul Basham Associates Ltd Lancaster Court, 8 Barnes Wallis Road, Fareham, PO15 5TU 01489 966134 info@paulbashamassociates.com www.paulbashamassociates.com	Client 	Checked By JL	Checked Date 22.08.19	Scale 1:1000	(AT A3 SIZE)		
Project Phase PRELIMINARY				Drawn By HCH	Drawn Date 22.08.19	Client Drawing No. -	PBA Drawing No. 039.5018.001	Revision A	