
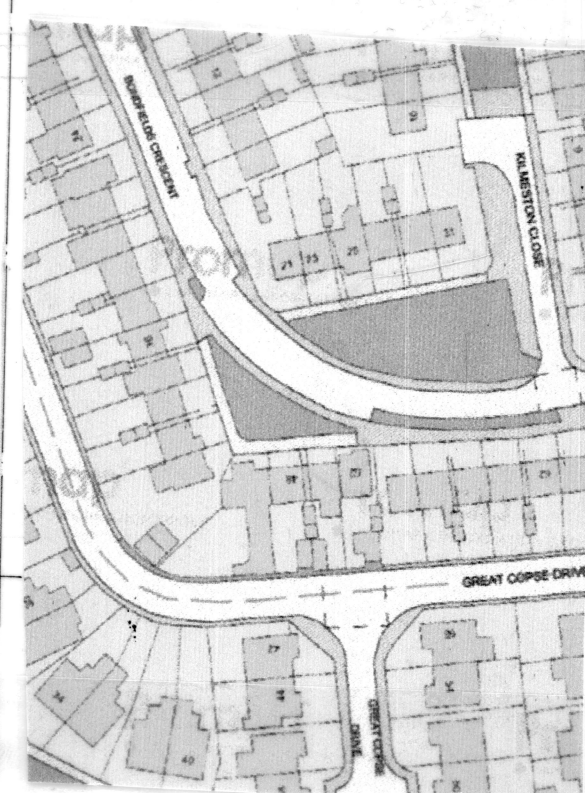
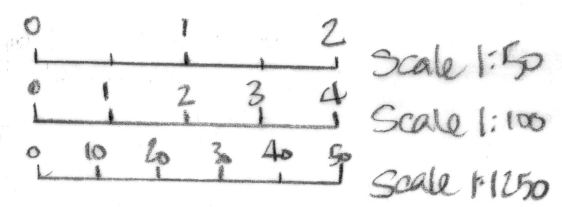
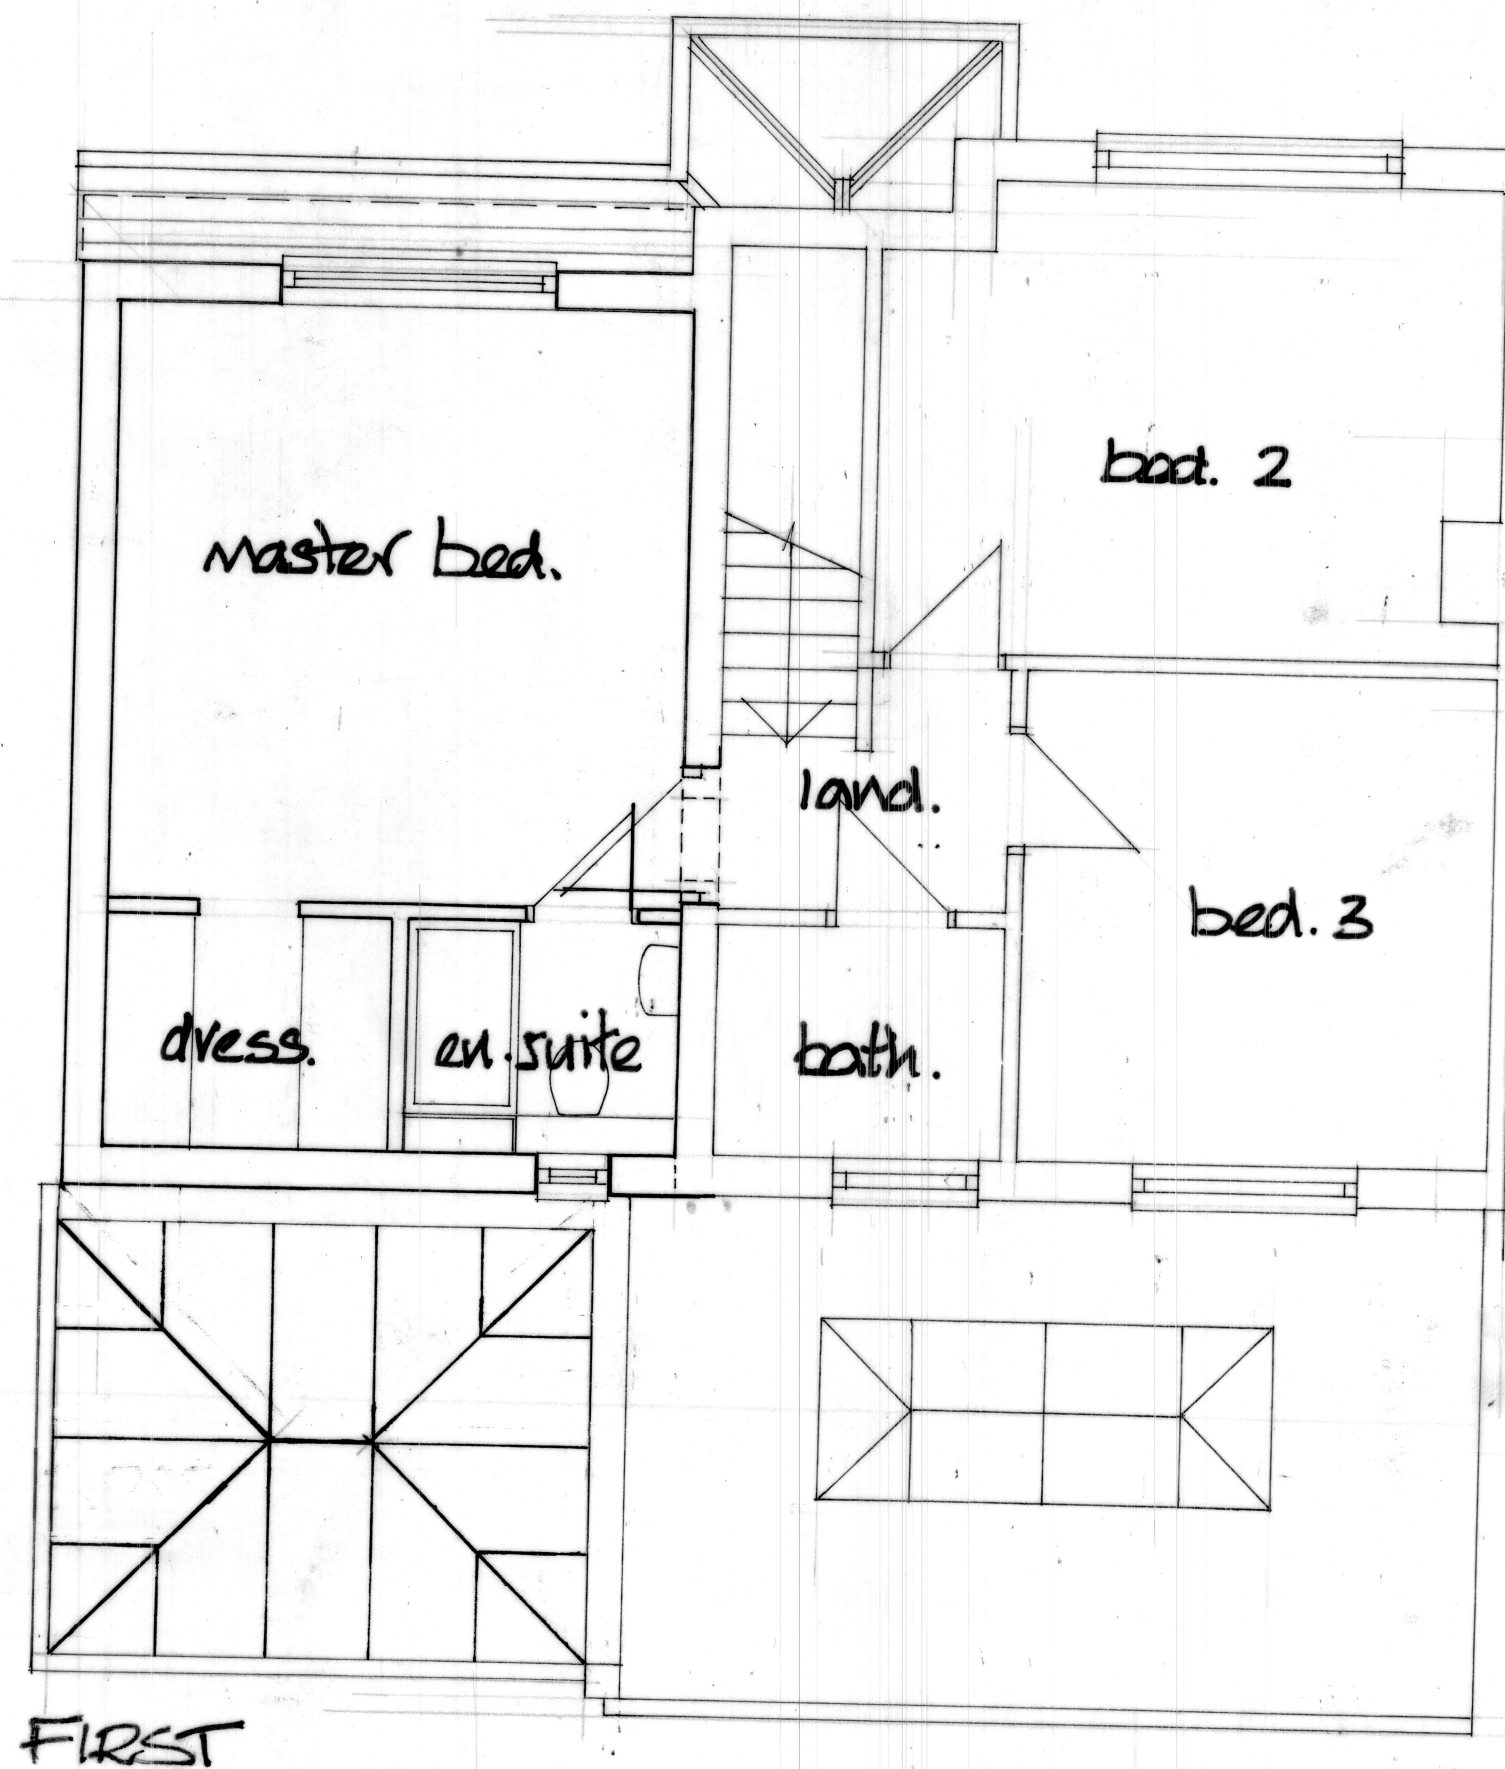
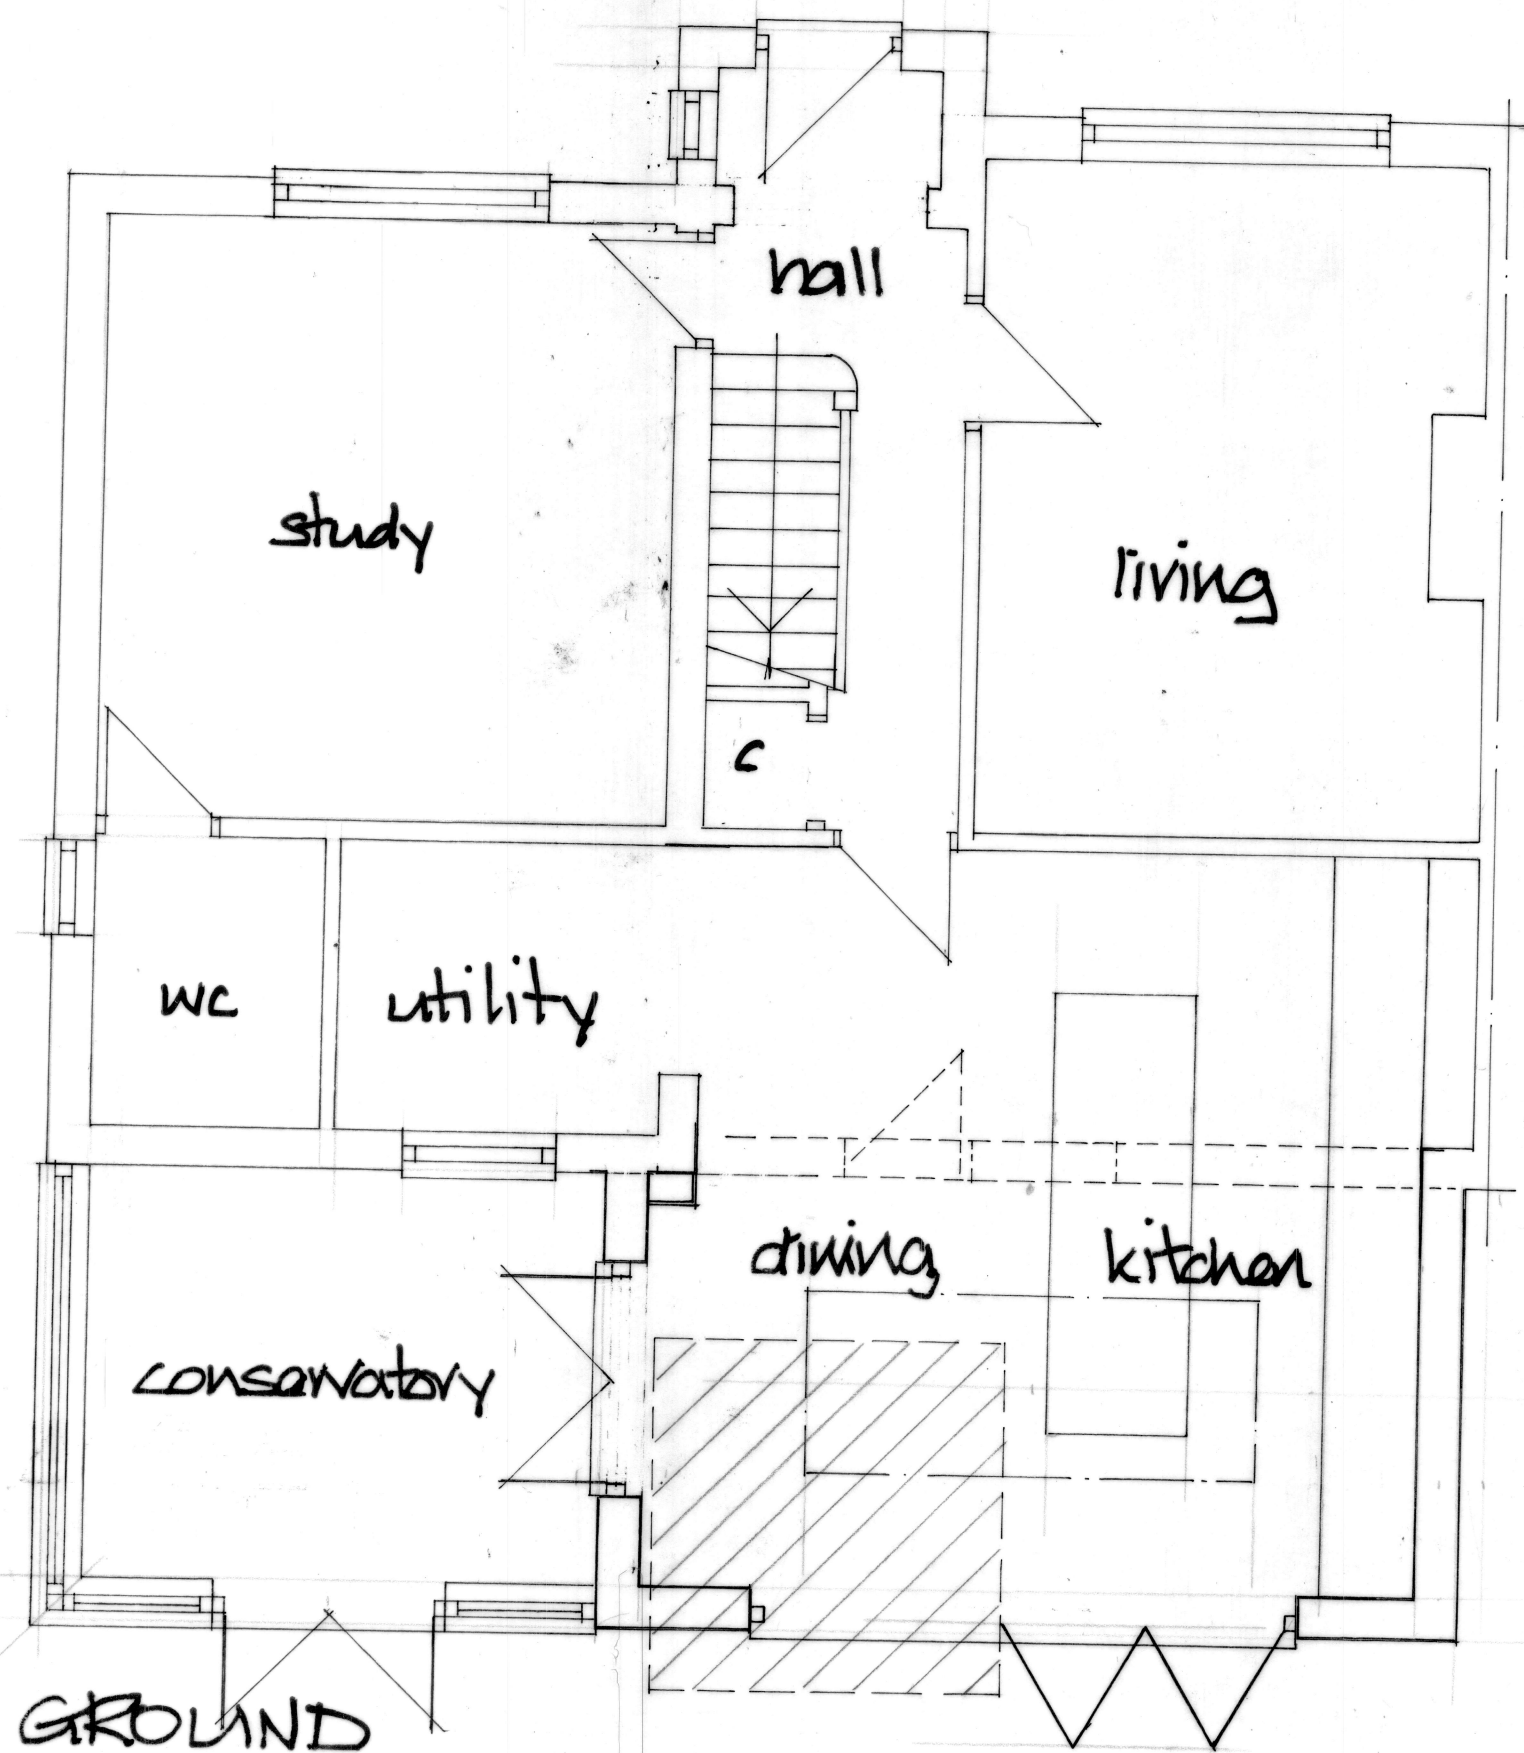


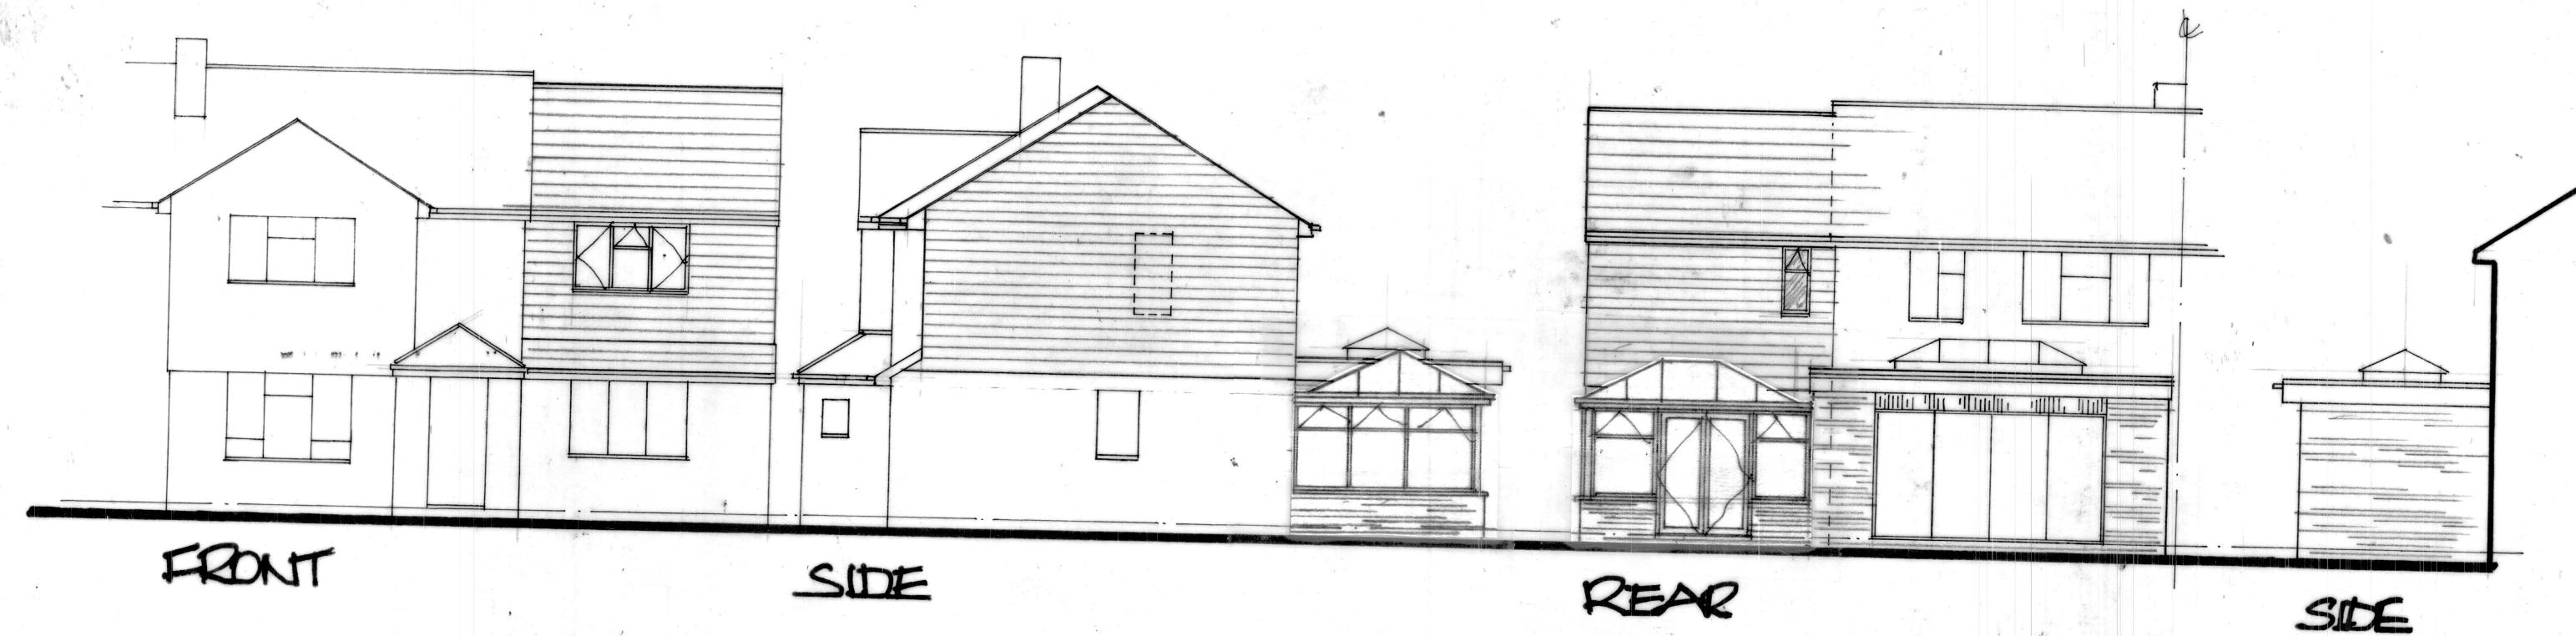

LOCATION PLAN
Scale 1:1250
OS LC 100046326

DEREK TREAGUS ASSOCIATES ARCHITECTURAL SERVICES No3-The Townhouse, 20 Nelson Road, Southsea, Hampshire PO5 2AS Tel: 07956 624094 Email: derek.treagus@gmail.com	
Project	FIRST FLOOR SIDE EXTENSION & REAR EXTENSION TO 31 BOND FIELDS CRESCENT, HAVANT, HAMPSHIRE.
Client	Mr & Mrs T Oakey
Subject	Planning Drawing Proposed
Date: May 2019	Scale: 1:100, 1:50 @ A2
Rev: A	Drg. No. 19/821/01
- Copyright reserved. - All dimensions are to be site confirmed and should not be scaled unless for Planning purposes. - Verify all queries with the office.	