

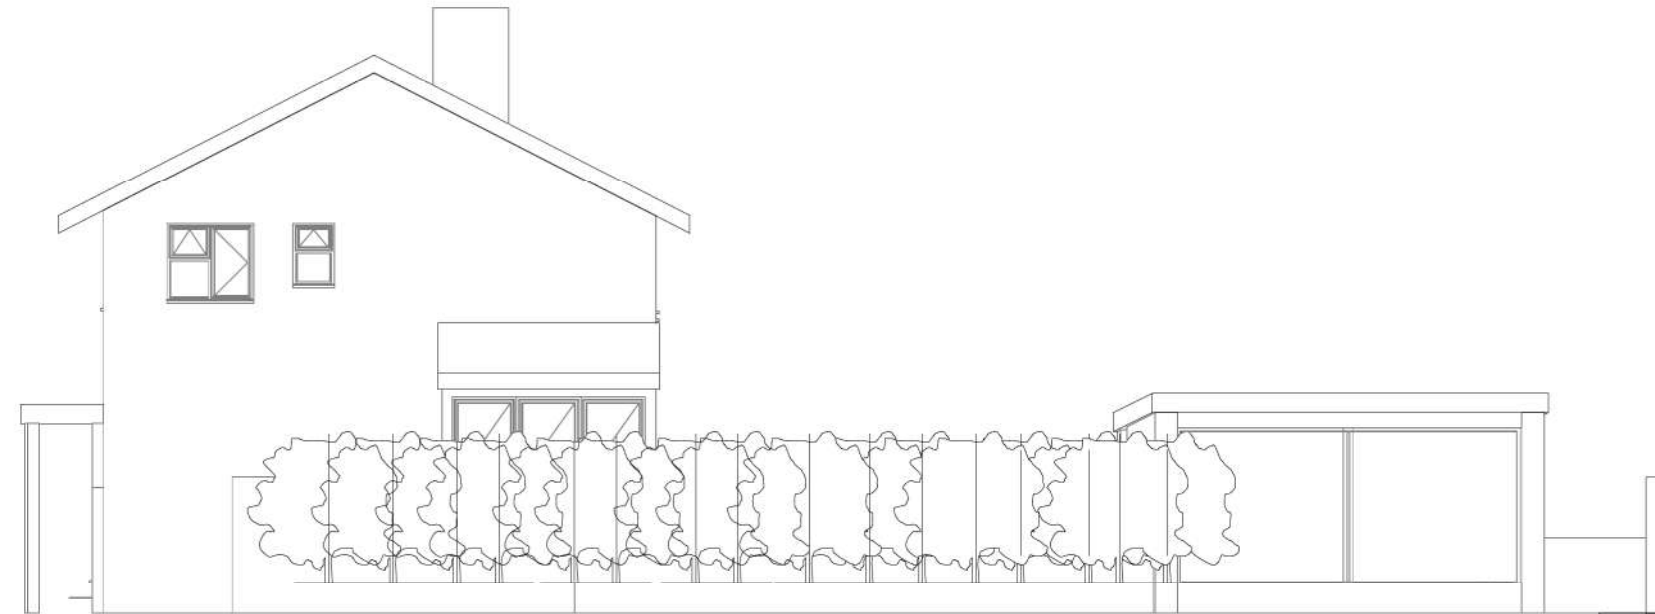
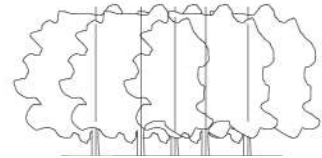


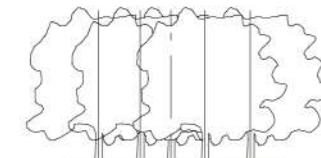

NE

North Existing Elevation

1 : 100

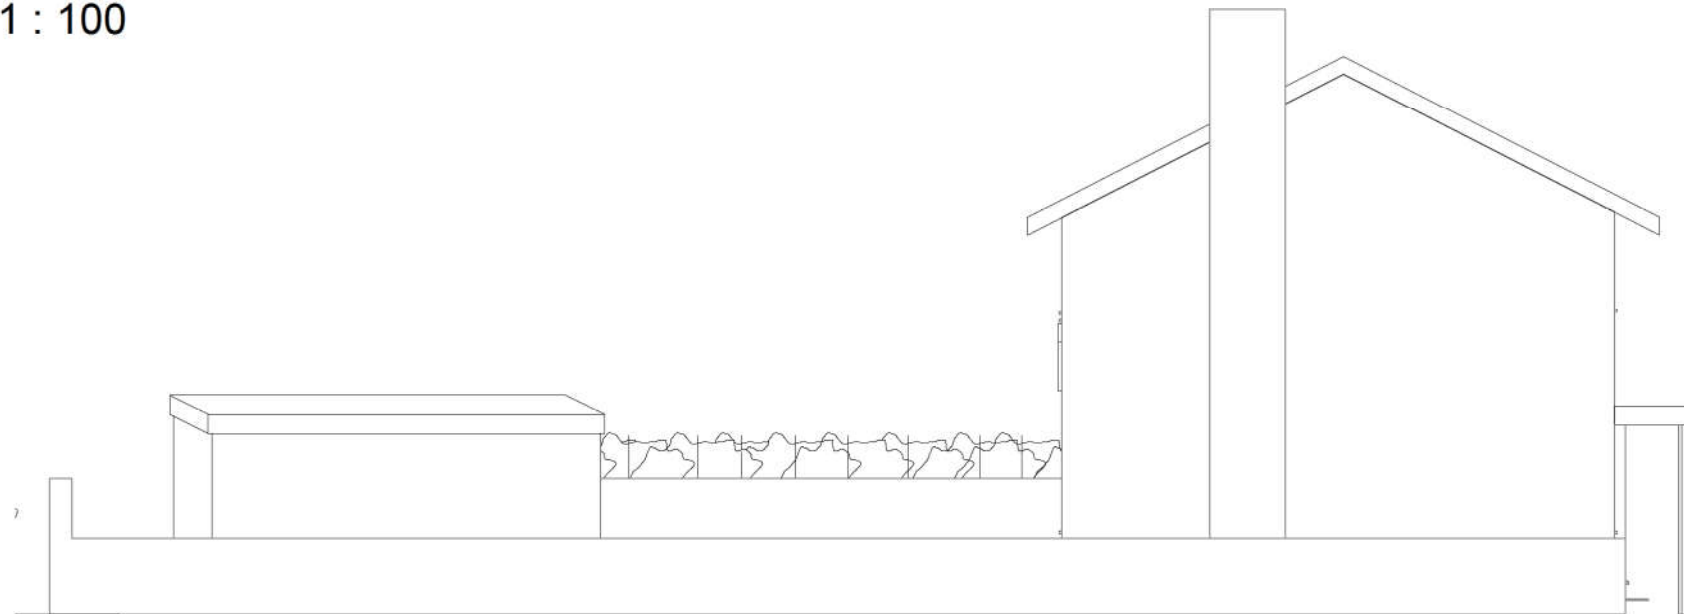

SE

South Existing Elevation

1 : 100

1:500										100
1:200										20
1:100										10
1:50										5

pd parkers
executive
design

(C) Copyright of Parkers Design (Southern) Limited. Any reproduction of these drawings will require written authority from the copyright owner.

Parkers Design Limited - The Studio @ 90, PO9 2PR

www.pexd.co.uk - info@pexd.co.uk - 07776 008822

PROJECT 65 Southbrook Road

SHEET N&S Existing

CLIENT Cole

Date Issue Date Scale (@ A3) 1 : 100

Drawn by	SW	DRAWING NUMBER	REV
Checked by	SR	P104	