


BRACKLESHAM
34 Bracklesham Road, Hayling Island

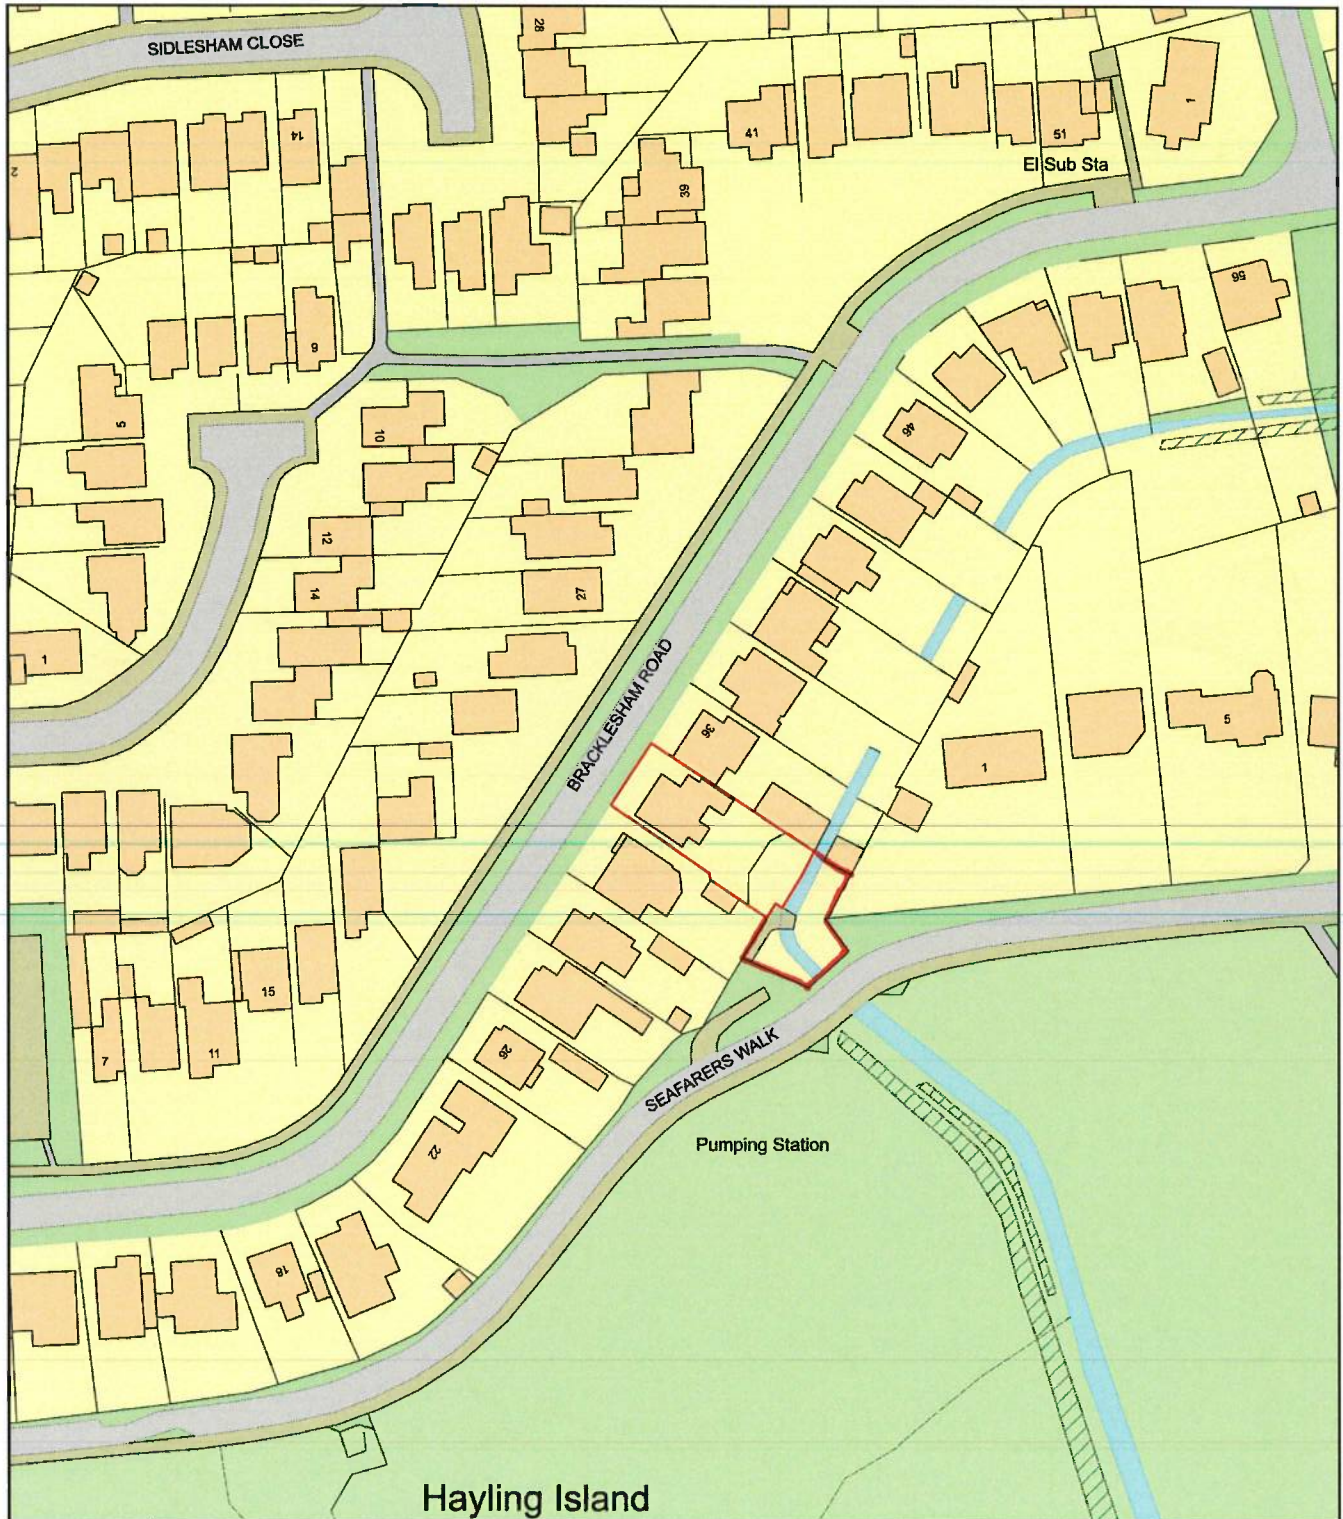

0 50
Metres



Plan Produced for: Thorns Young Architectural

Date Produced: 26 May 2020

Plan Reference Number: TQRQM20147141109405

Scale: 1:1250 @ A4