


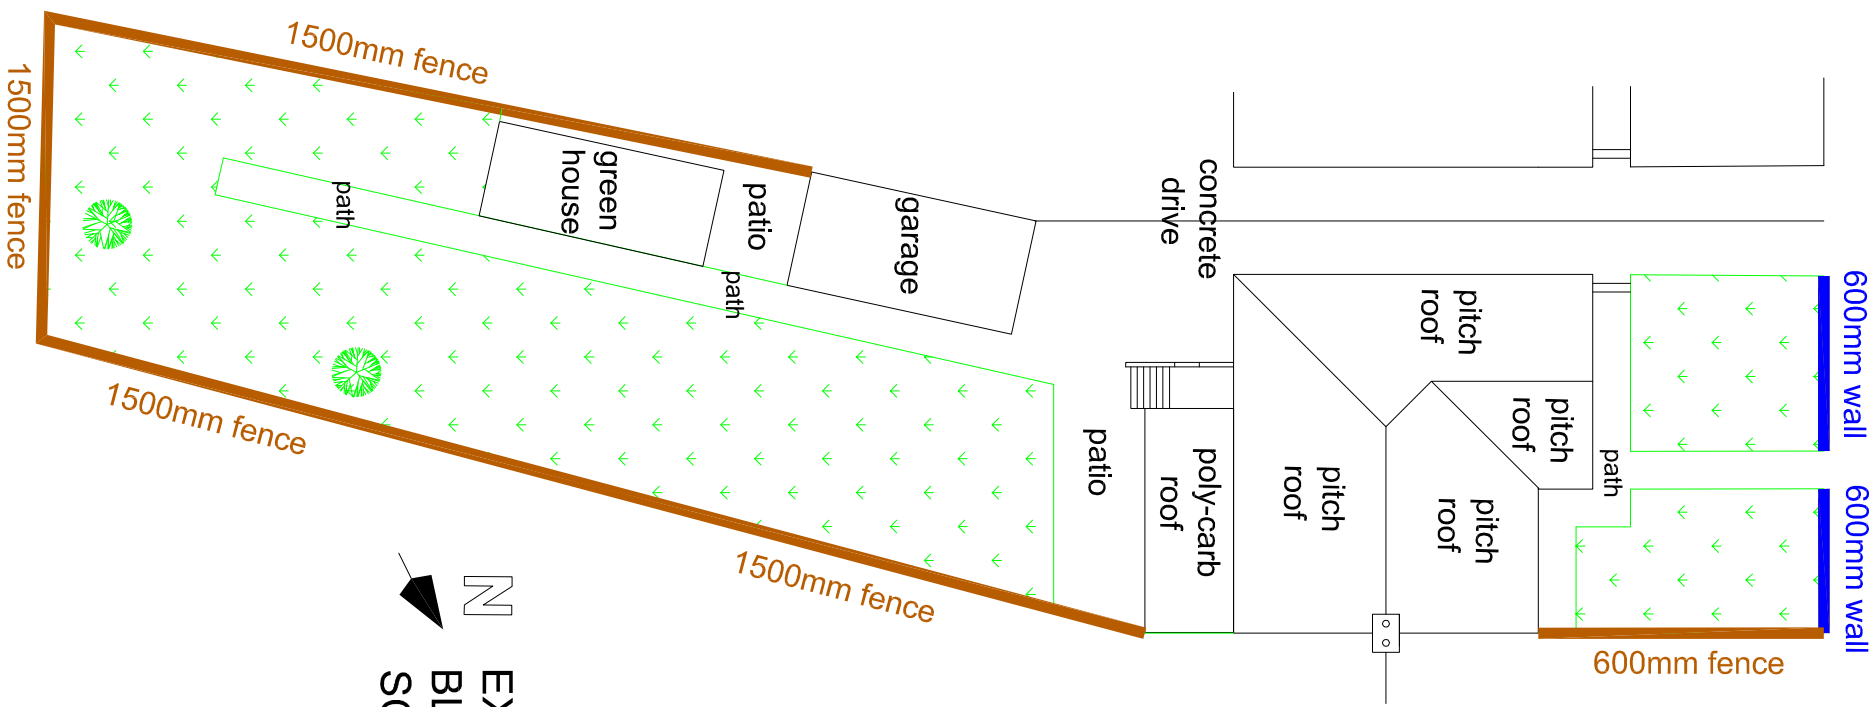

N
EXISTING
BLOCK PLAN
SCALE 1:200



N
PROPOSED
BLOCK PLAN
SCALE 1:200