




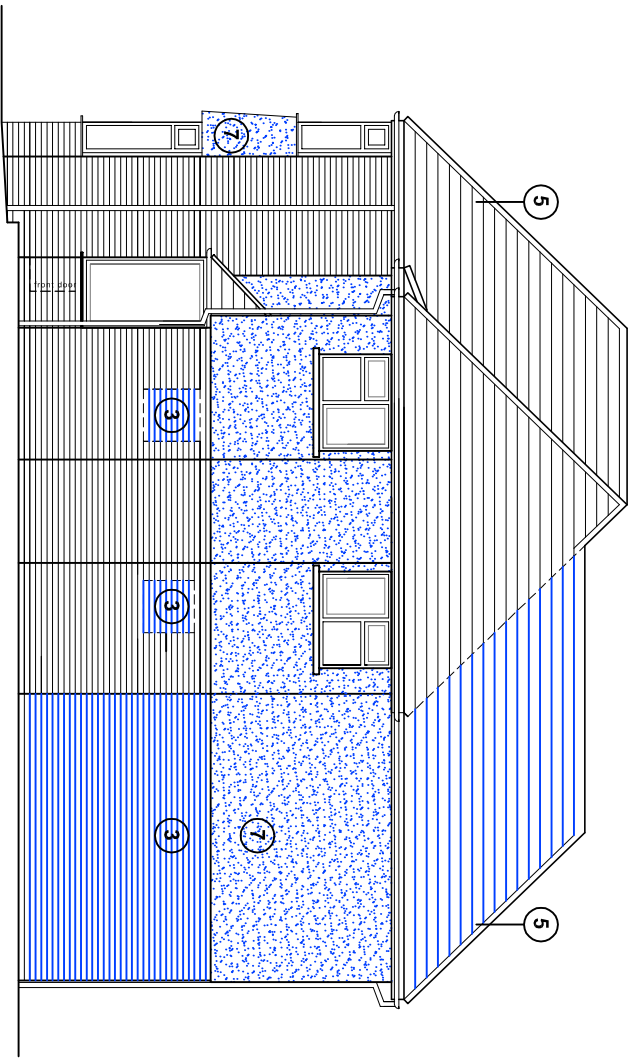


North (side) elevation

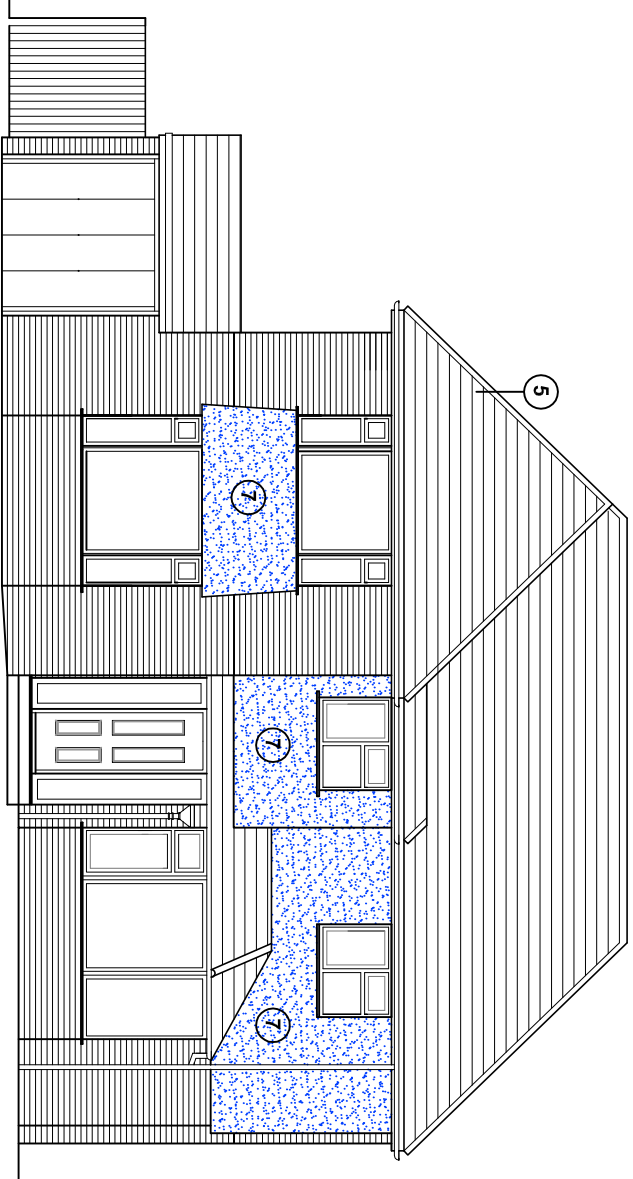

East (front) elevation

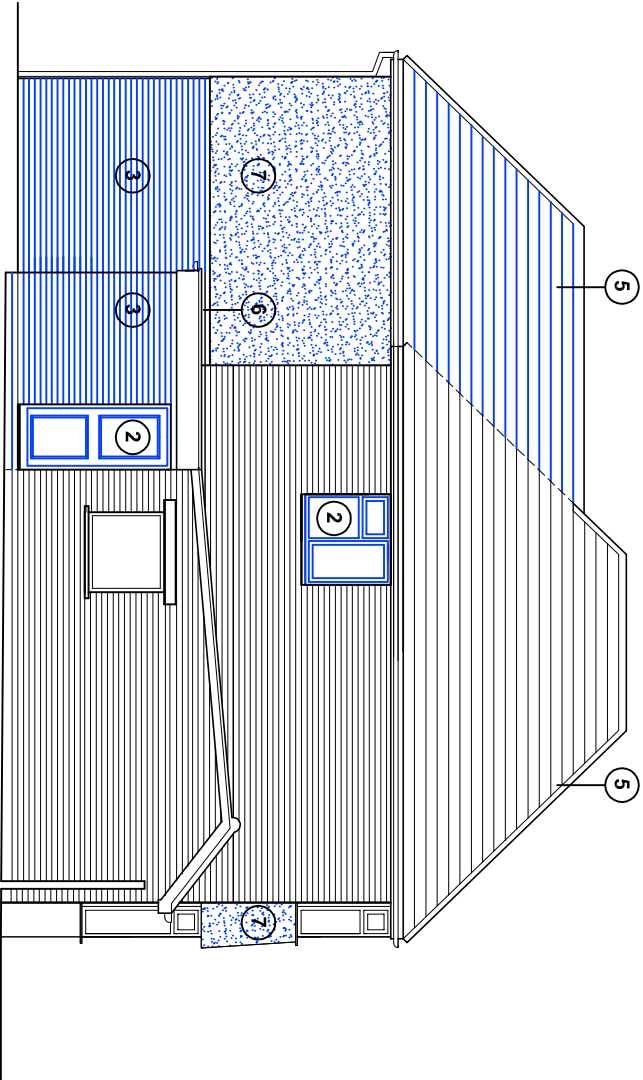

South (side) elevation

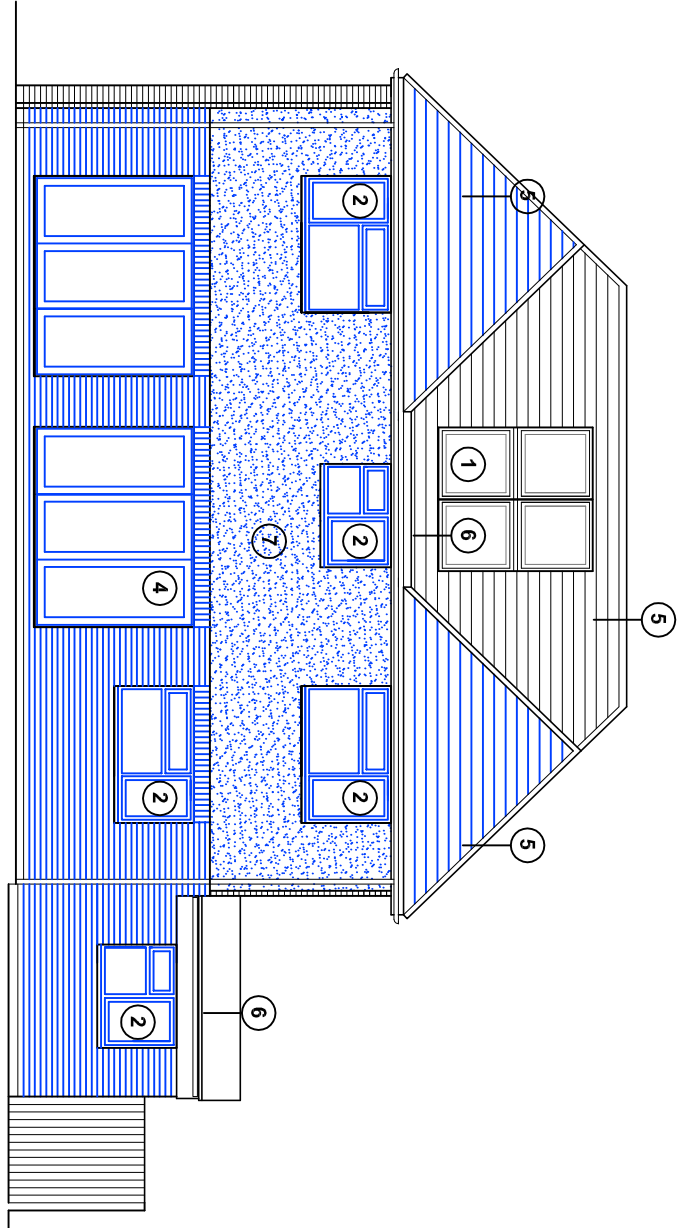

West (rear) elevation

Proposed schedule of materials:

- 1 Sky lights (Velux or similar product)
- 2 All windows (new and old), UPVC, colour anthracite grey
- 3 brickwork to match existing
- 4 Aluminum bi-folds, colour anthracite grey
- 5 Replacement roof tiles, concrete - colour grey
- 6 Single ply flat roof
- 7 K-render, colour - off white



Proposed elevations scale 1:100

For MR & MRS VIGOR-ROBERTSON		Title PROPOSED ELEVATIONS		Office Tel: 01243 983732	
Project PROPOSED REAR EXTENSION AT 17 FERNDALE WATERLOOVILLE, POT 7NZ		Date JULY 2020	Drawn JB	Scale As shown @ A3	Checked .
		Job Number PL36120	-03	Drawing Number	Revision
		Email: admin@jb-architecturedesign.com		Web: www.jb-architecturedesign.com	
					