

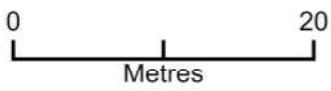


7 Penk Ridge, PO9 3LT - BLOCK PLAN

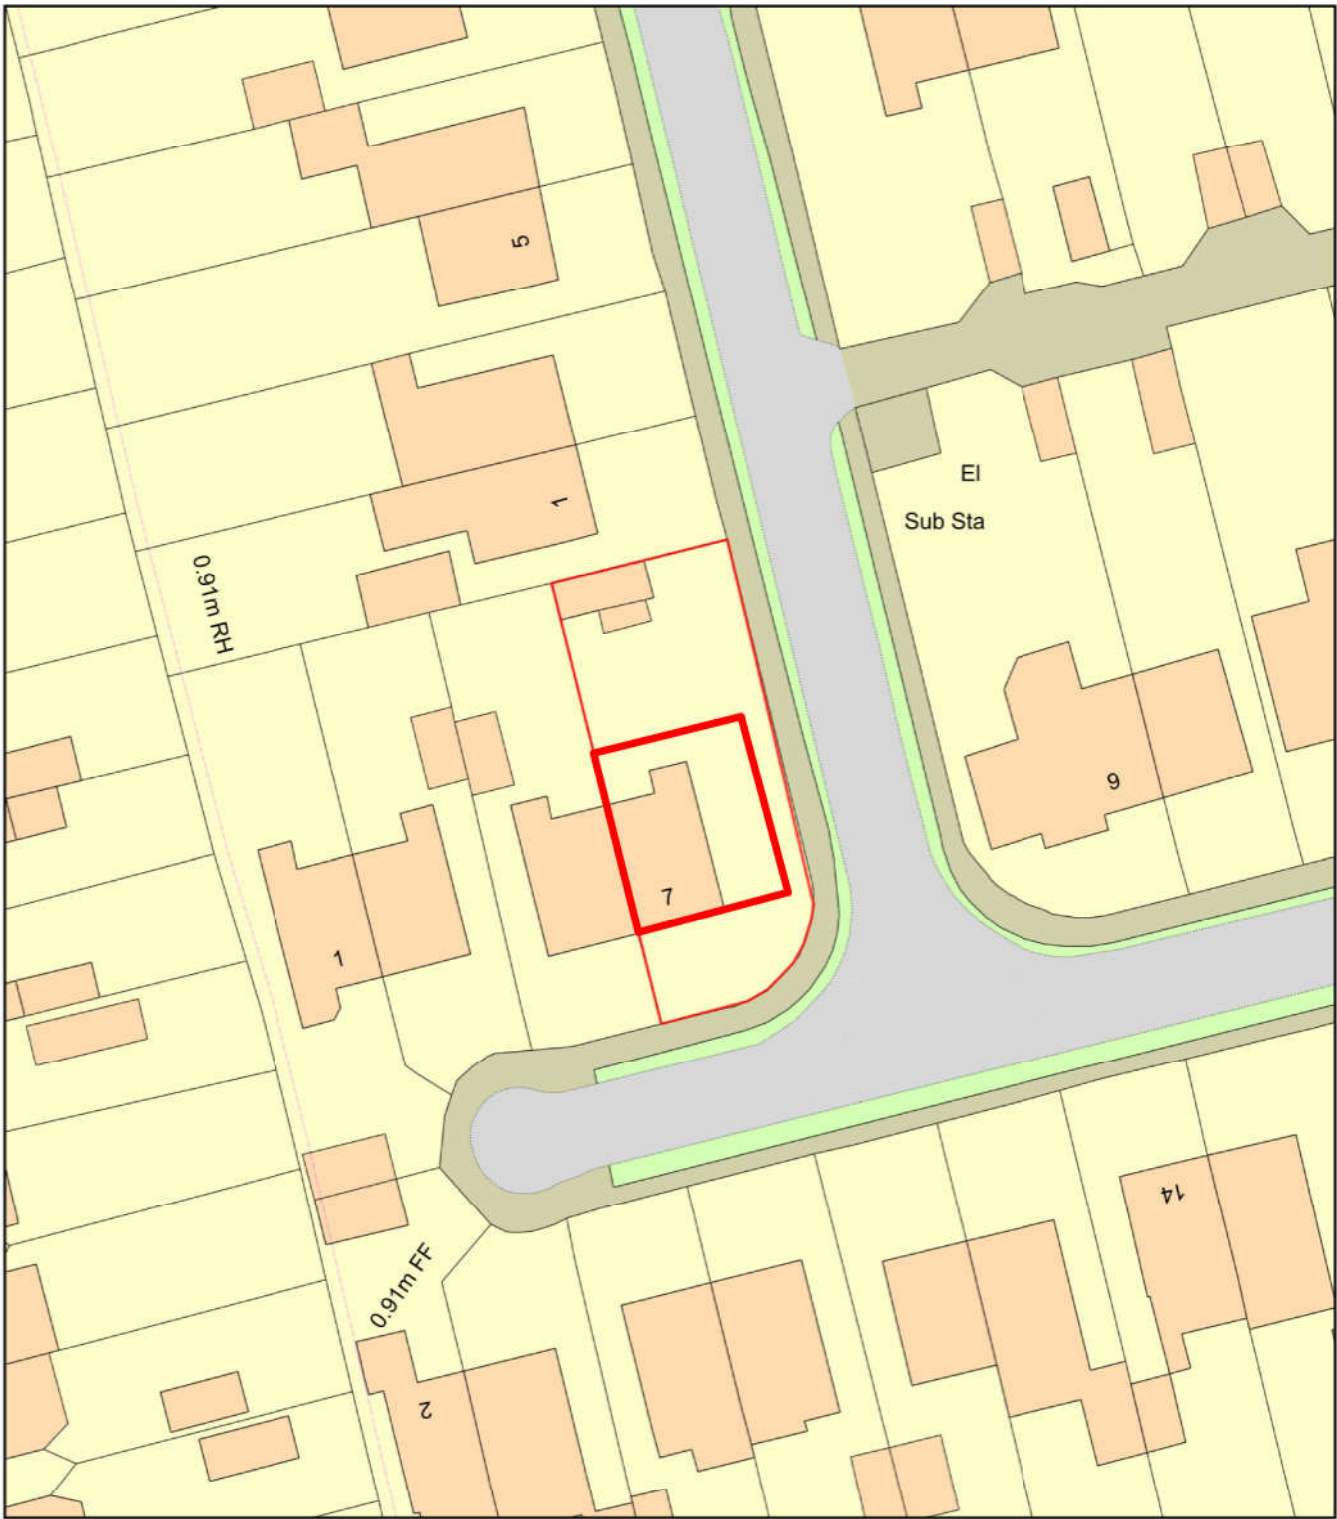

Plan Produced for: Parkers Design
Date Produced: 03 Feb 2020
Plan Reference Number: TQRQM20034133113299
Scale: 1:500 @ A4

© Crown copyright and database rights 2019 OS 100042766

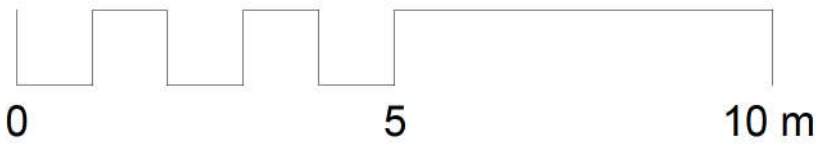

PROJECT 7 Penk Ridge PO9 3LT	CLIENT Smeed		
	Date	Issue Date	Scale (@ A3)
SHEET Block Plan	Drawn by SW	DRAWING NUMBER E107	REV
	Checked by SR		