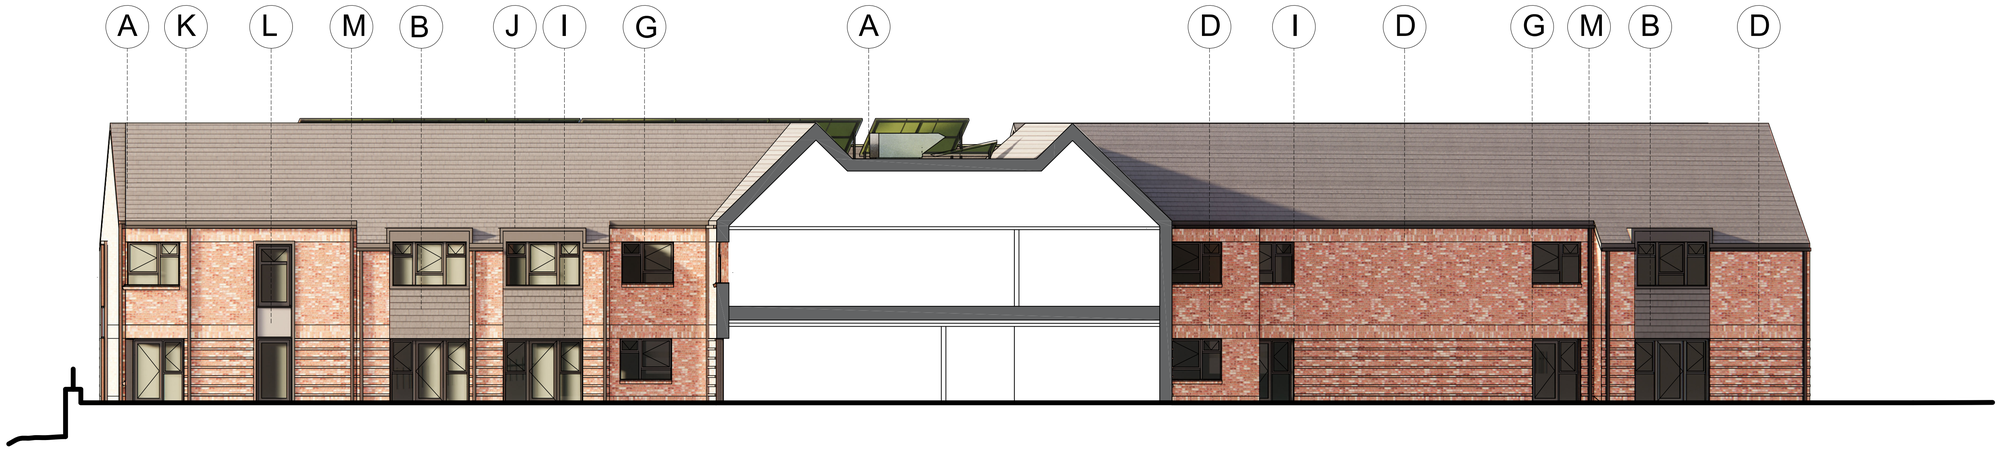

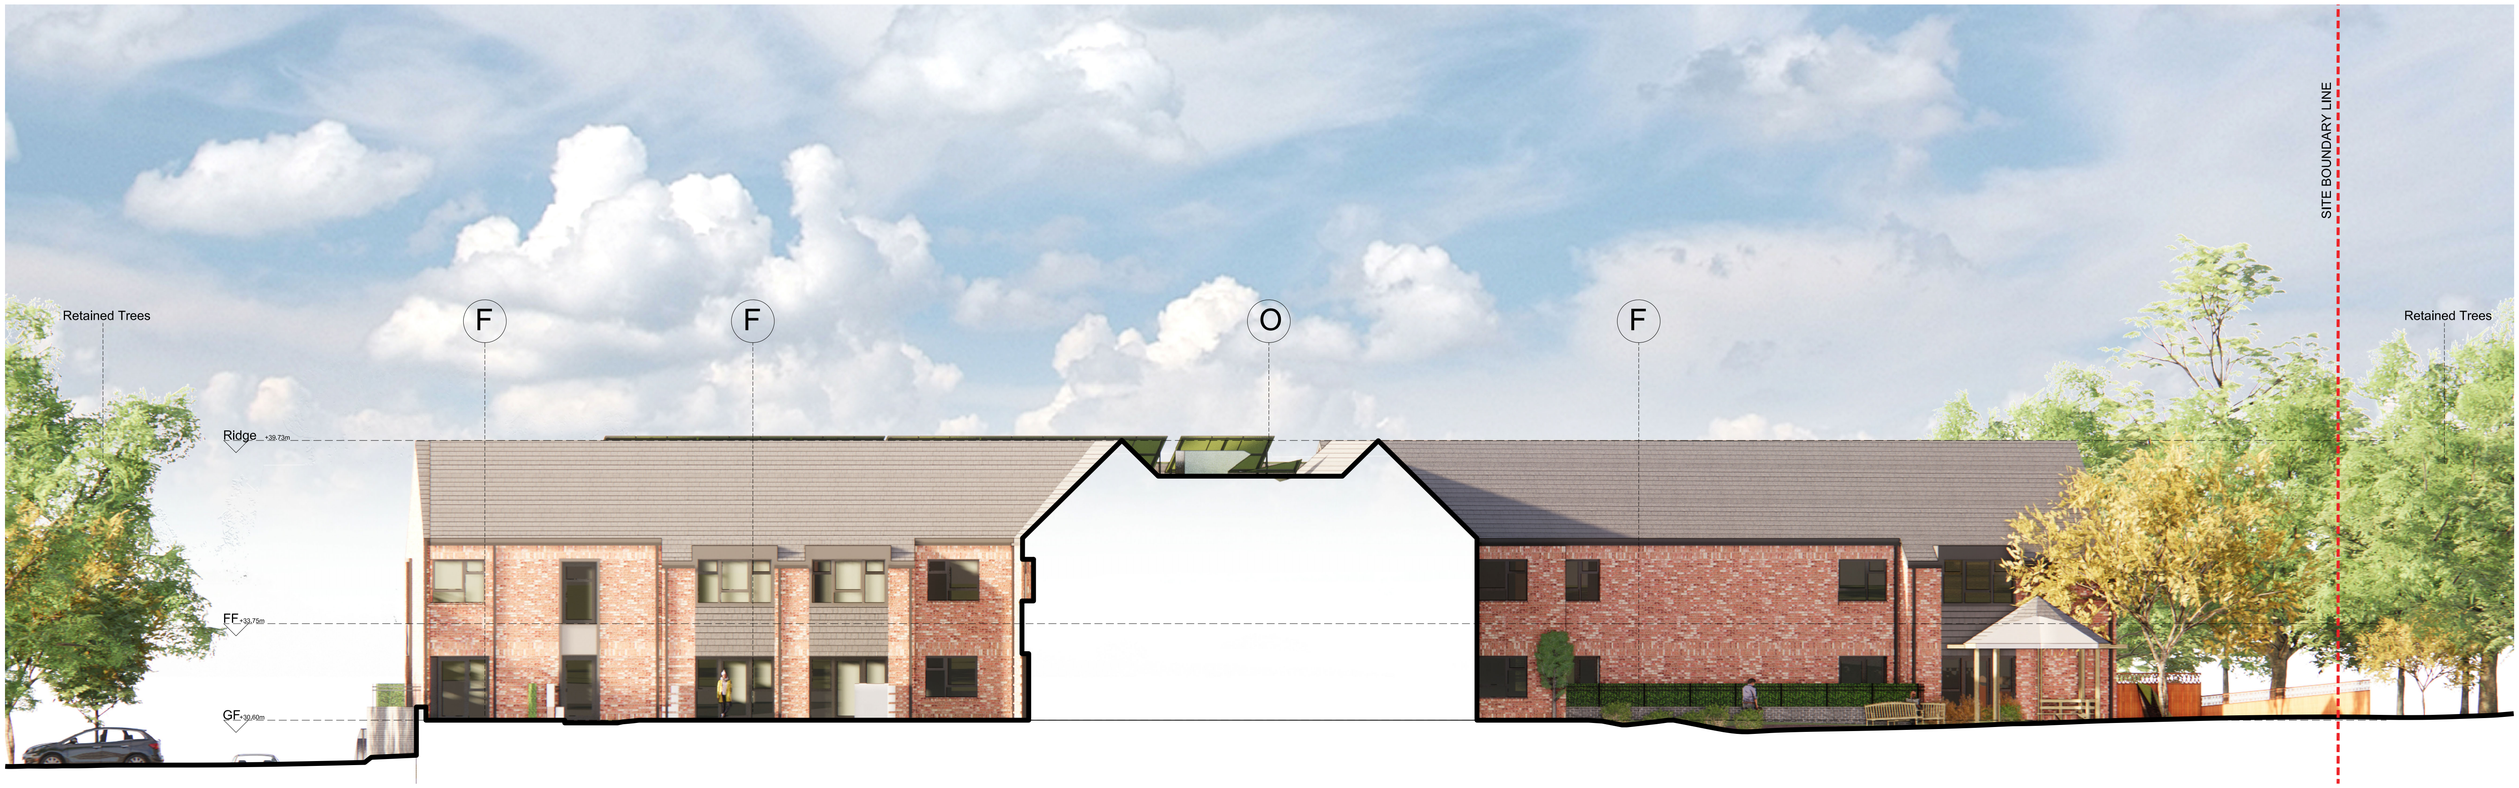

(F) PROPOSED SECTIONAL ELEVATION NORTH

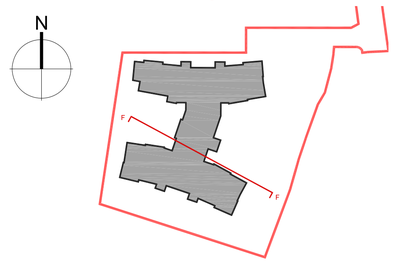

SITE LOCATION PLAN 1:1250@A1

0 1m 5m 10m

SCALE 1:100@A1

MATERIAL LEGEND

- (A) Roof Tile: Plain Tile - Colour Grey
- (B) Vertical Tile Hanging: Colour: Grey
- (C) Facade Material: Multi Red Brick
- (D) Vertical Feature Band: Stacked - Multi Red Brick
- (E) Cant Brick Sill - Multi Red Brick
- (F) Dwarf Garden Wall: Grey Brick + Metal Railings
- (G) Windows & Doors: Upvc - Colour: Grey
- (H) Service Door: Louvers - Colour Grey
- (I) Surround/Reveal: Powder Coated Aluminium Colour Grey
- (J) Dormer Flashing: Powder Coated Aluminium Colour Grey
- (K) Sofit / Fascia Board: pvc - Colour: Grey
- (L) Spandrel Panel: Powder Coated Aluminium Colour: Grey
- (M) Gutters + Rain Water Pipes: pvc - Colour: Black
- (N) Balcony: Toughned Glass
- (O) PV Panels
- (P) Glass Entrance Canopy

Revision

A	16-07-2020	LG	ISSUED - Draft Planning
B	26-07-2020	LG	Minor amendments
C	20-08-2020	GH	Planning Issue
D	25-08-2020	JW	Planning Issue, Application Boundary updated.

project name: HELMSLEY HOUSE, BARTONS ROAD, HAVANT

drawing reference: 64 BED RESIDENTIAL CARE HOME
PROPOSED SECTIONAL ELEVATION NORTH (F)

job number: M9437

drawing number: APL014

revision: D

status: PLANNING

cad ref: M9437_APL009-16_PlanningIssue_Elevations and Section_Bartons Road_1-100@A1.dwg

date: AUG 2020

sheet:

drawn: LRG

scale: 1:100@A1

checked: JW

Use figured dimensions only. All levels and dimensions to be checked on site. This drawing is to be read in conjunction with all other relevant drawings and specifications.
Hunters is a trading name of Hunter & Partners Limited.
© Hunter & Partners Limited. All rights reserved.

hunters
Space One Beadon Road
London W6 0EA
T 020 8237 8200
F 020 8741 2814
mail@hunters.co.uk
www.hunters.co.uk