


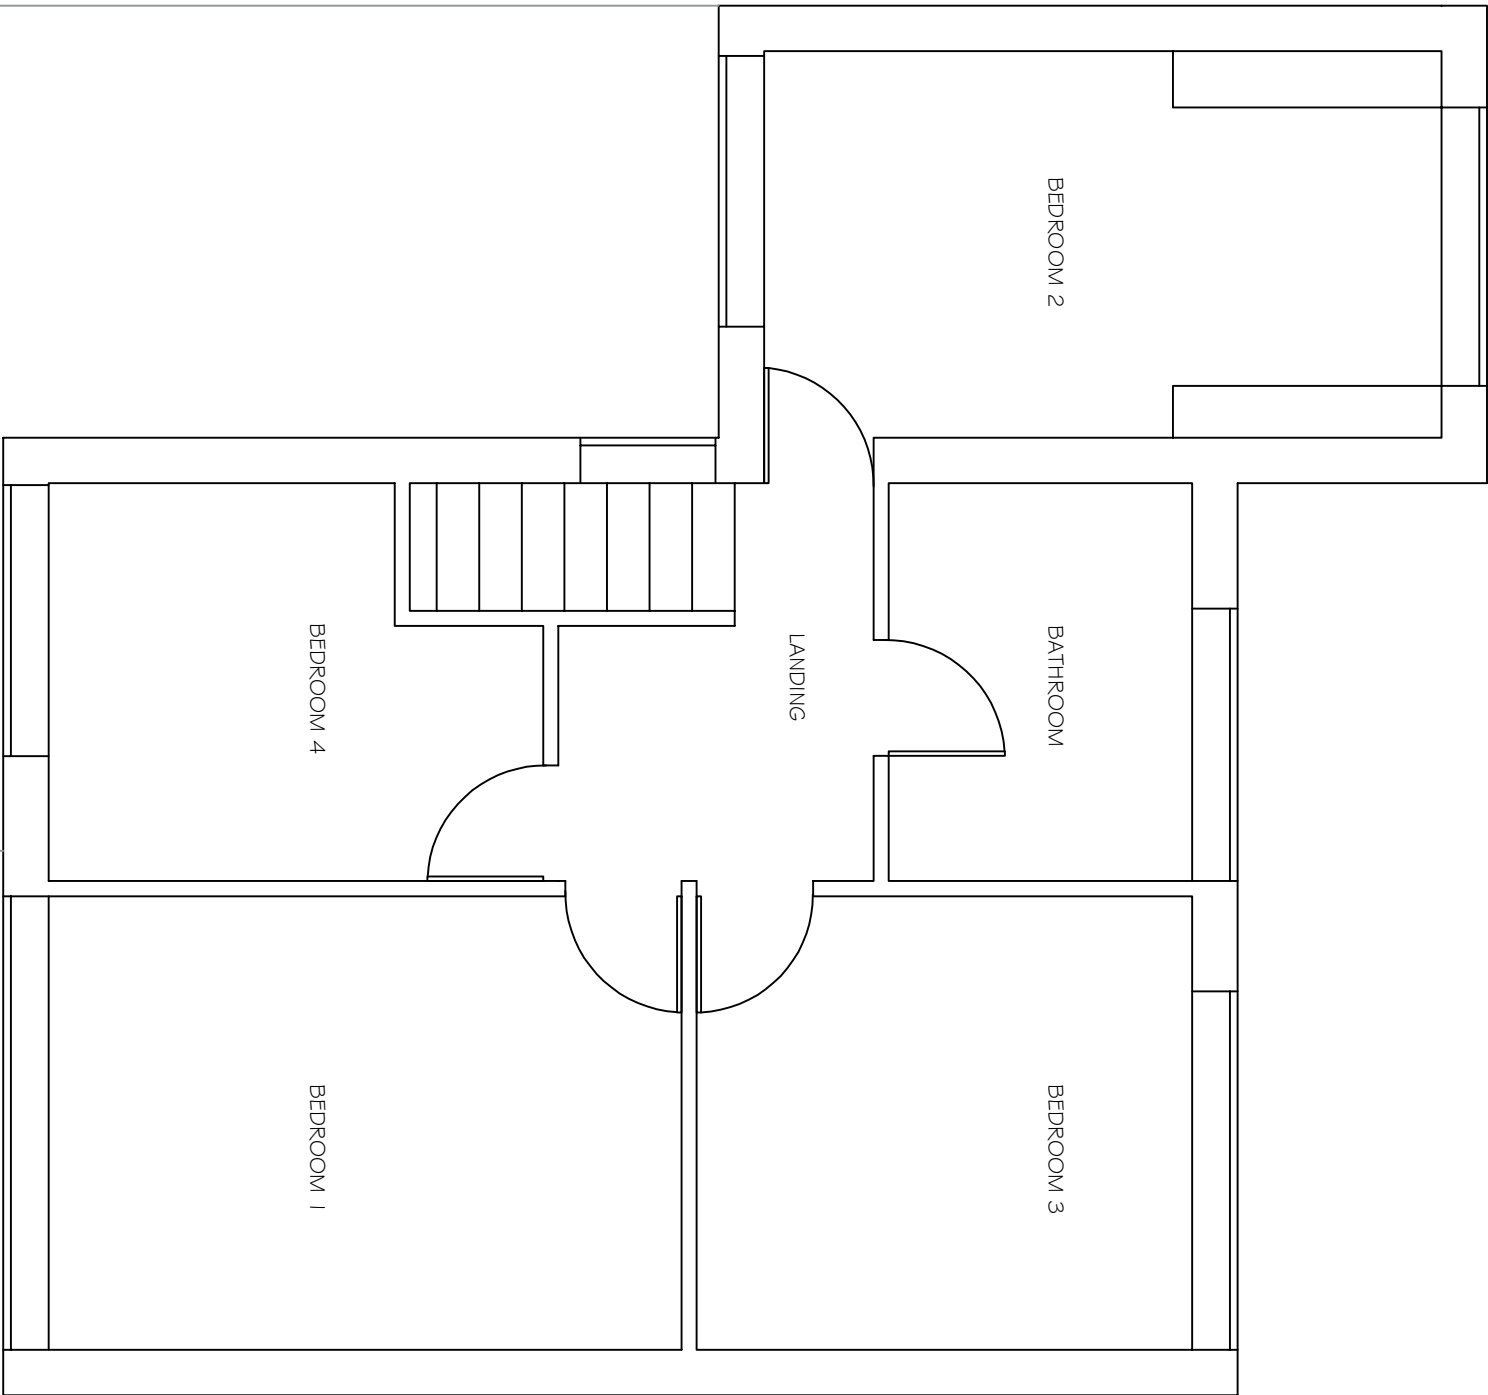

Existing First Floor Plan

No.	Revision/Issue	Date	

Company Details
Apple Tree Architecture
25 Crows Nest Lane
Botley
Southampton
SO30 2PD

Project Name and Address
Mr & Mrs Lyons
122 Greenfield Cres
Waterlooville
Hants

Project	165	Sheet	2
Date	May 2020		
Scale	1:50		