


THIS DRAWING HAS BEEN PRODUCED FOR PLANNING PURPOSES ONLY. THIS IS NOT A WORKING DRAWING. FOR FURTHER INFORMATION CONTACT KALOTEC LTD.



LEVELS KEY	
FINISH	DESCRIPTION
+ 46.48	Proposed level
FFL 47.25	Proposed finished floor level
+44.86	Existing level

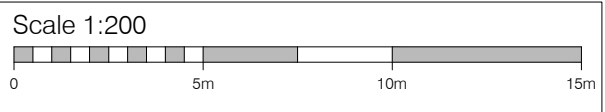

REVISIONS:
A. Line of existing building shown and car parking note added to driveway, scale reduced to 1:200 as requested - 03.02.2020



kalotec
Residential Development Solutions

CLIENT Mr M Lowings		
SITE Hindon House, Emsworth		
TITLE Proposed External Works / Block Plan - Extension		
SCALE 1:200(A1)	DRAWING NO. KALO-0226-EX10	REVISION A
DATE Jan 20	CHECKED	
Kalotec Limited, Camo Hall, Farnham, Hampshire, PO16 8AB Telephone: 01329 227 424 Email: info@kalotec.co.uk Website: www.kalotec.co.uk		
COPYRIGHT © KALOTEC LIMITED		