




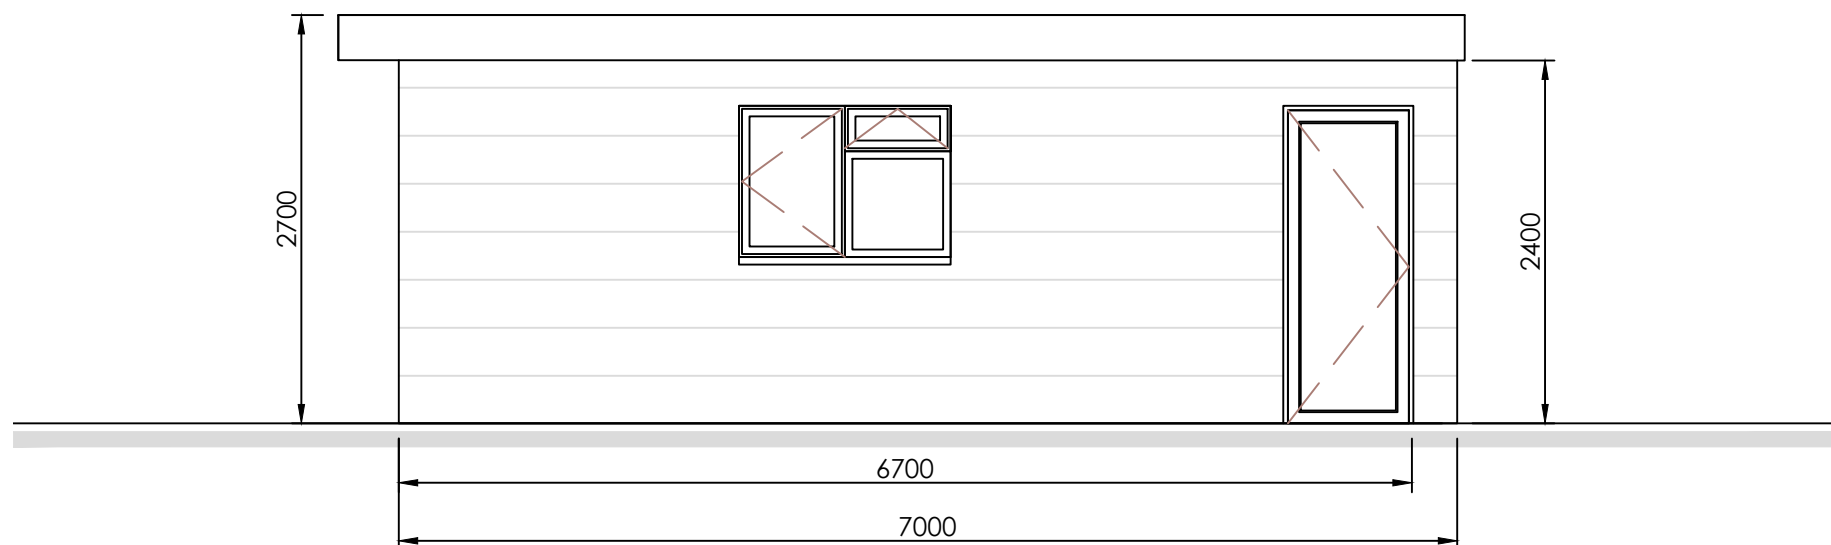


SOUTH ELEVATION

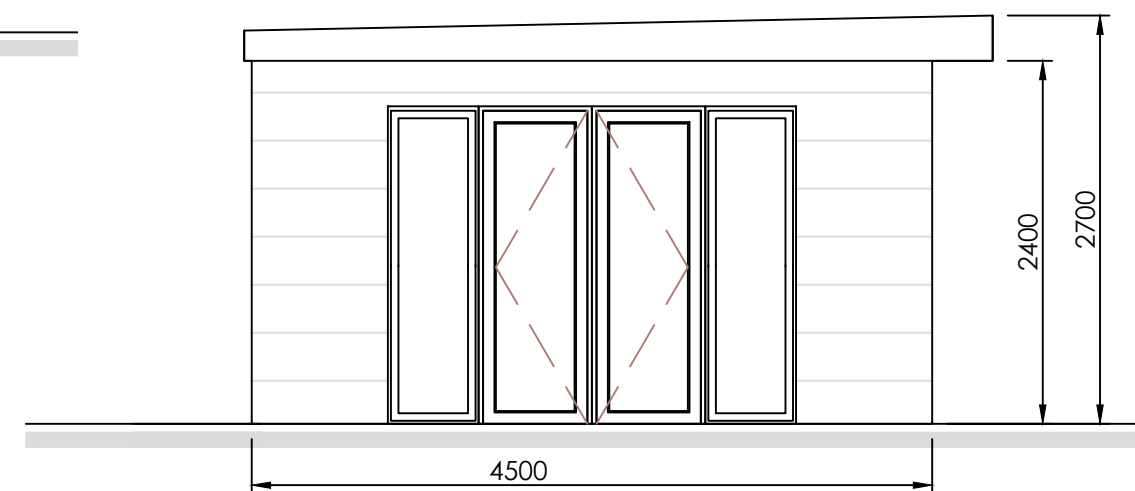


WEST ELEVATION

 

NORTH ELEVATION

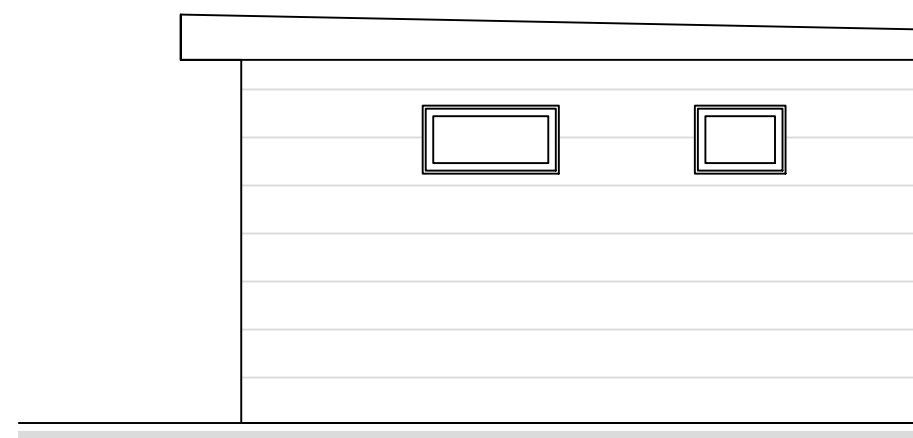

EAST ELEVATION

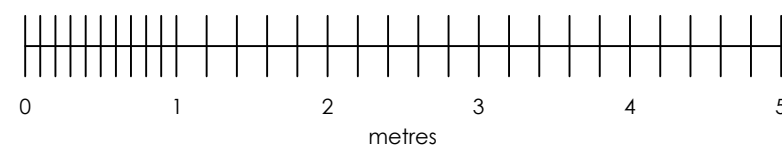

A	06.05.2020	FIRST ISSUE
EGR EXECUTIVE GARDEN ROOMS		
Location:		1 Riversdale Gardens Havant PO9 2JB
Scale:		1:50 @ A3
Drawing:		Proposed Elevations -005
Revision:		A