



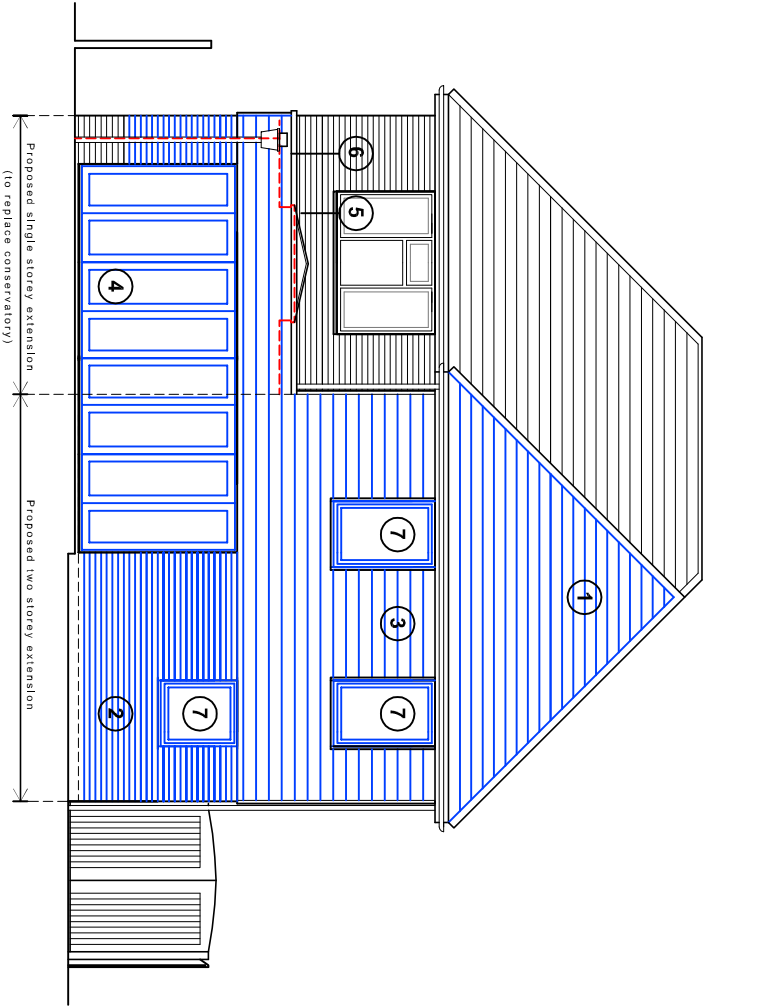

North (rear) elevation

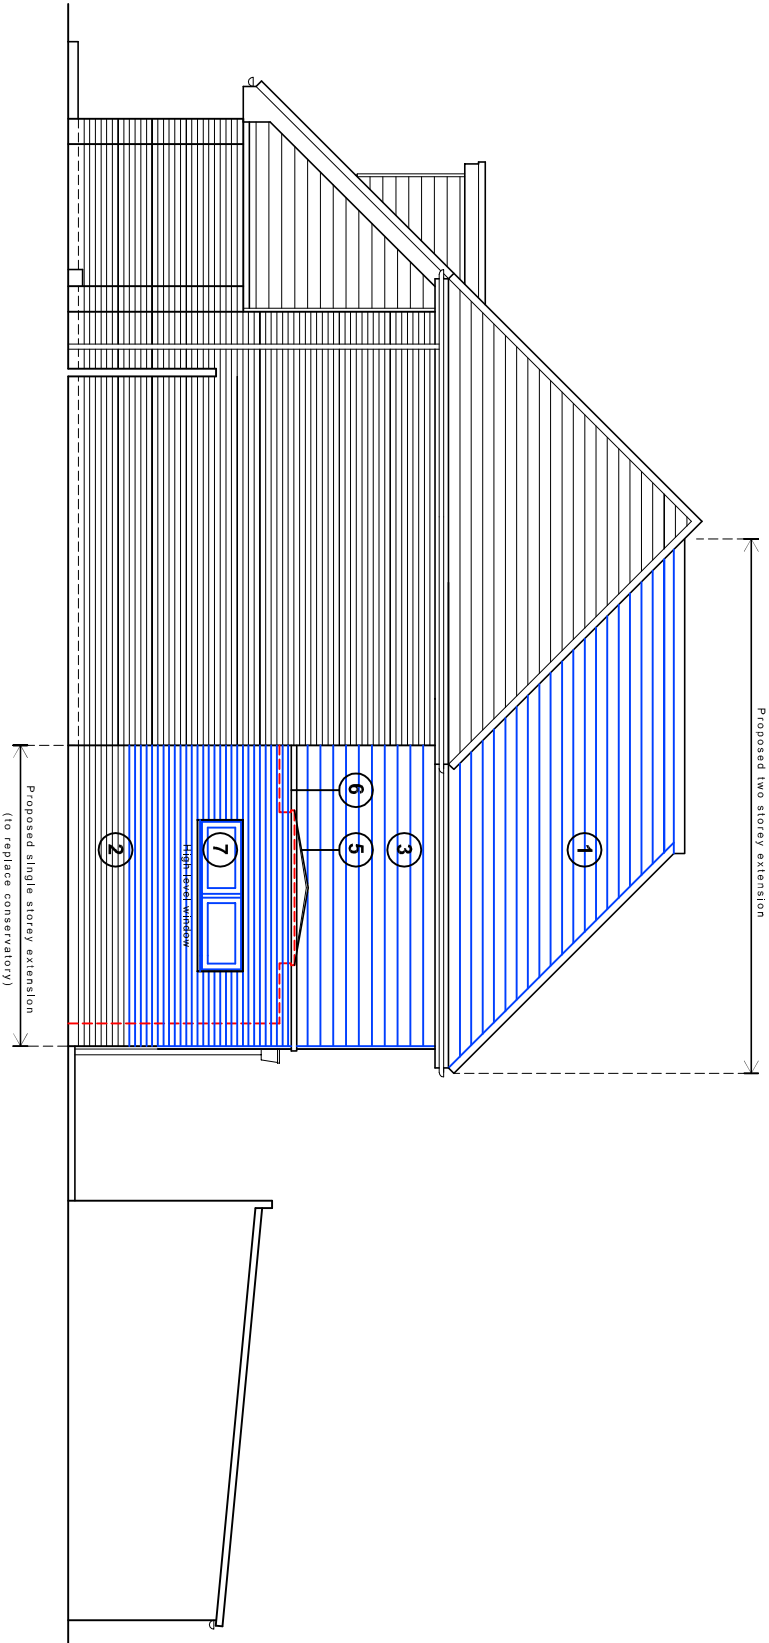

East (side) elevation

Proposed schedule of materials:

- 1

clay roof tiles
- 2

Bricks to match existing
- 3


Marley Eternit cladding
- 4

Aluminium bi-fold doors
- 5

Aluminium roof lantern
- 6

single ply flat roof
- 7

UPVC doors & windows

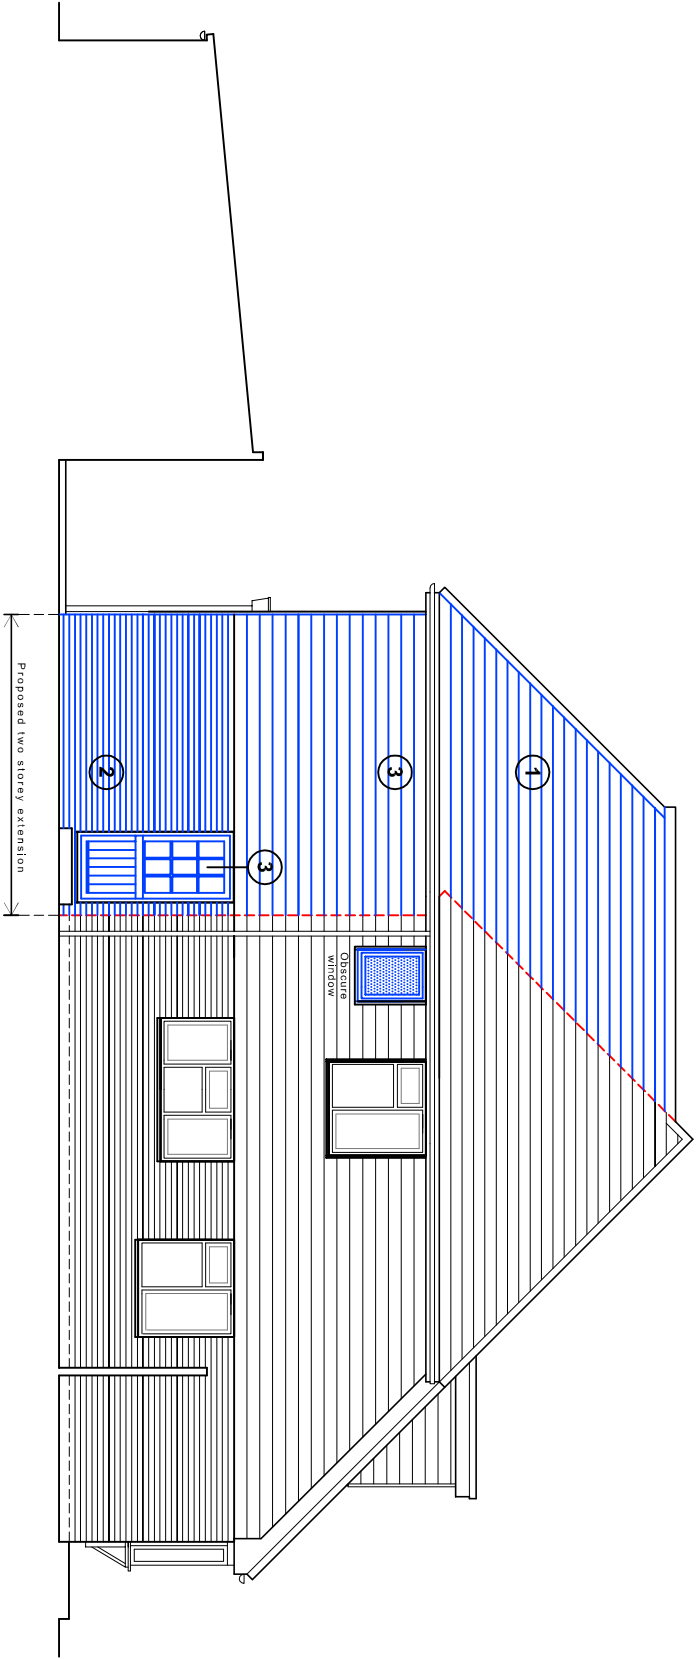

East (side) elevation

Proposed elevations scale 1:100



For MR & MRS PASCOE		Title PROPOSED ELEVATIONS		Office Tel: 01243 933732	
Project PROPOSED TWO STOREY REAR EXTENSION AT 10 WICOR WAY, EMSWORTH, PO10 7RE		Date JUNE 2020	Drawn JB	Scale 1:100 @ A3	Checked .
		Job Number PL 351 20	Drawing Number -d4	Revision A	
		Email: admin@jb-architecturedesign.com			Web: www.jb-architecturedesign.com
					