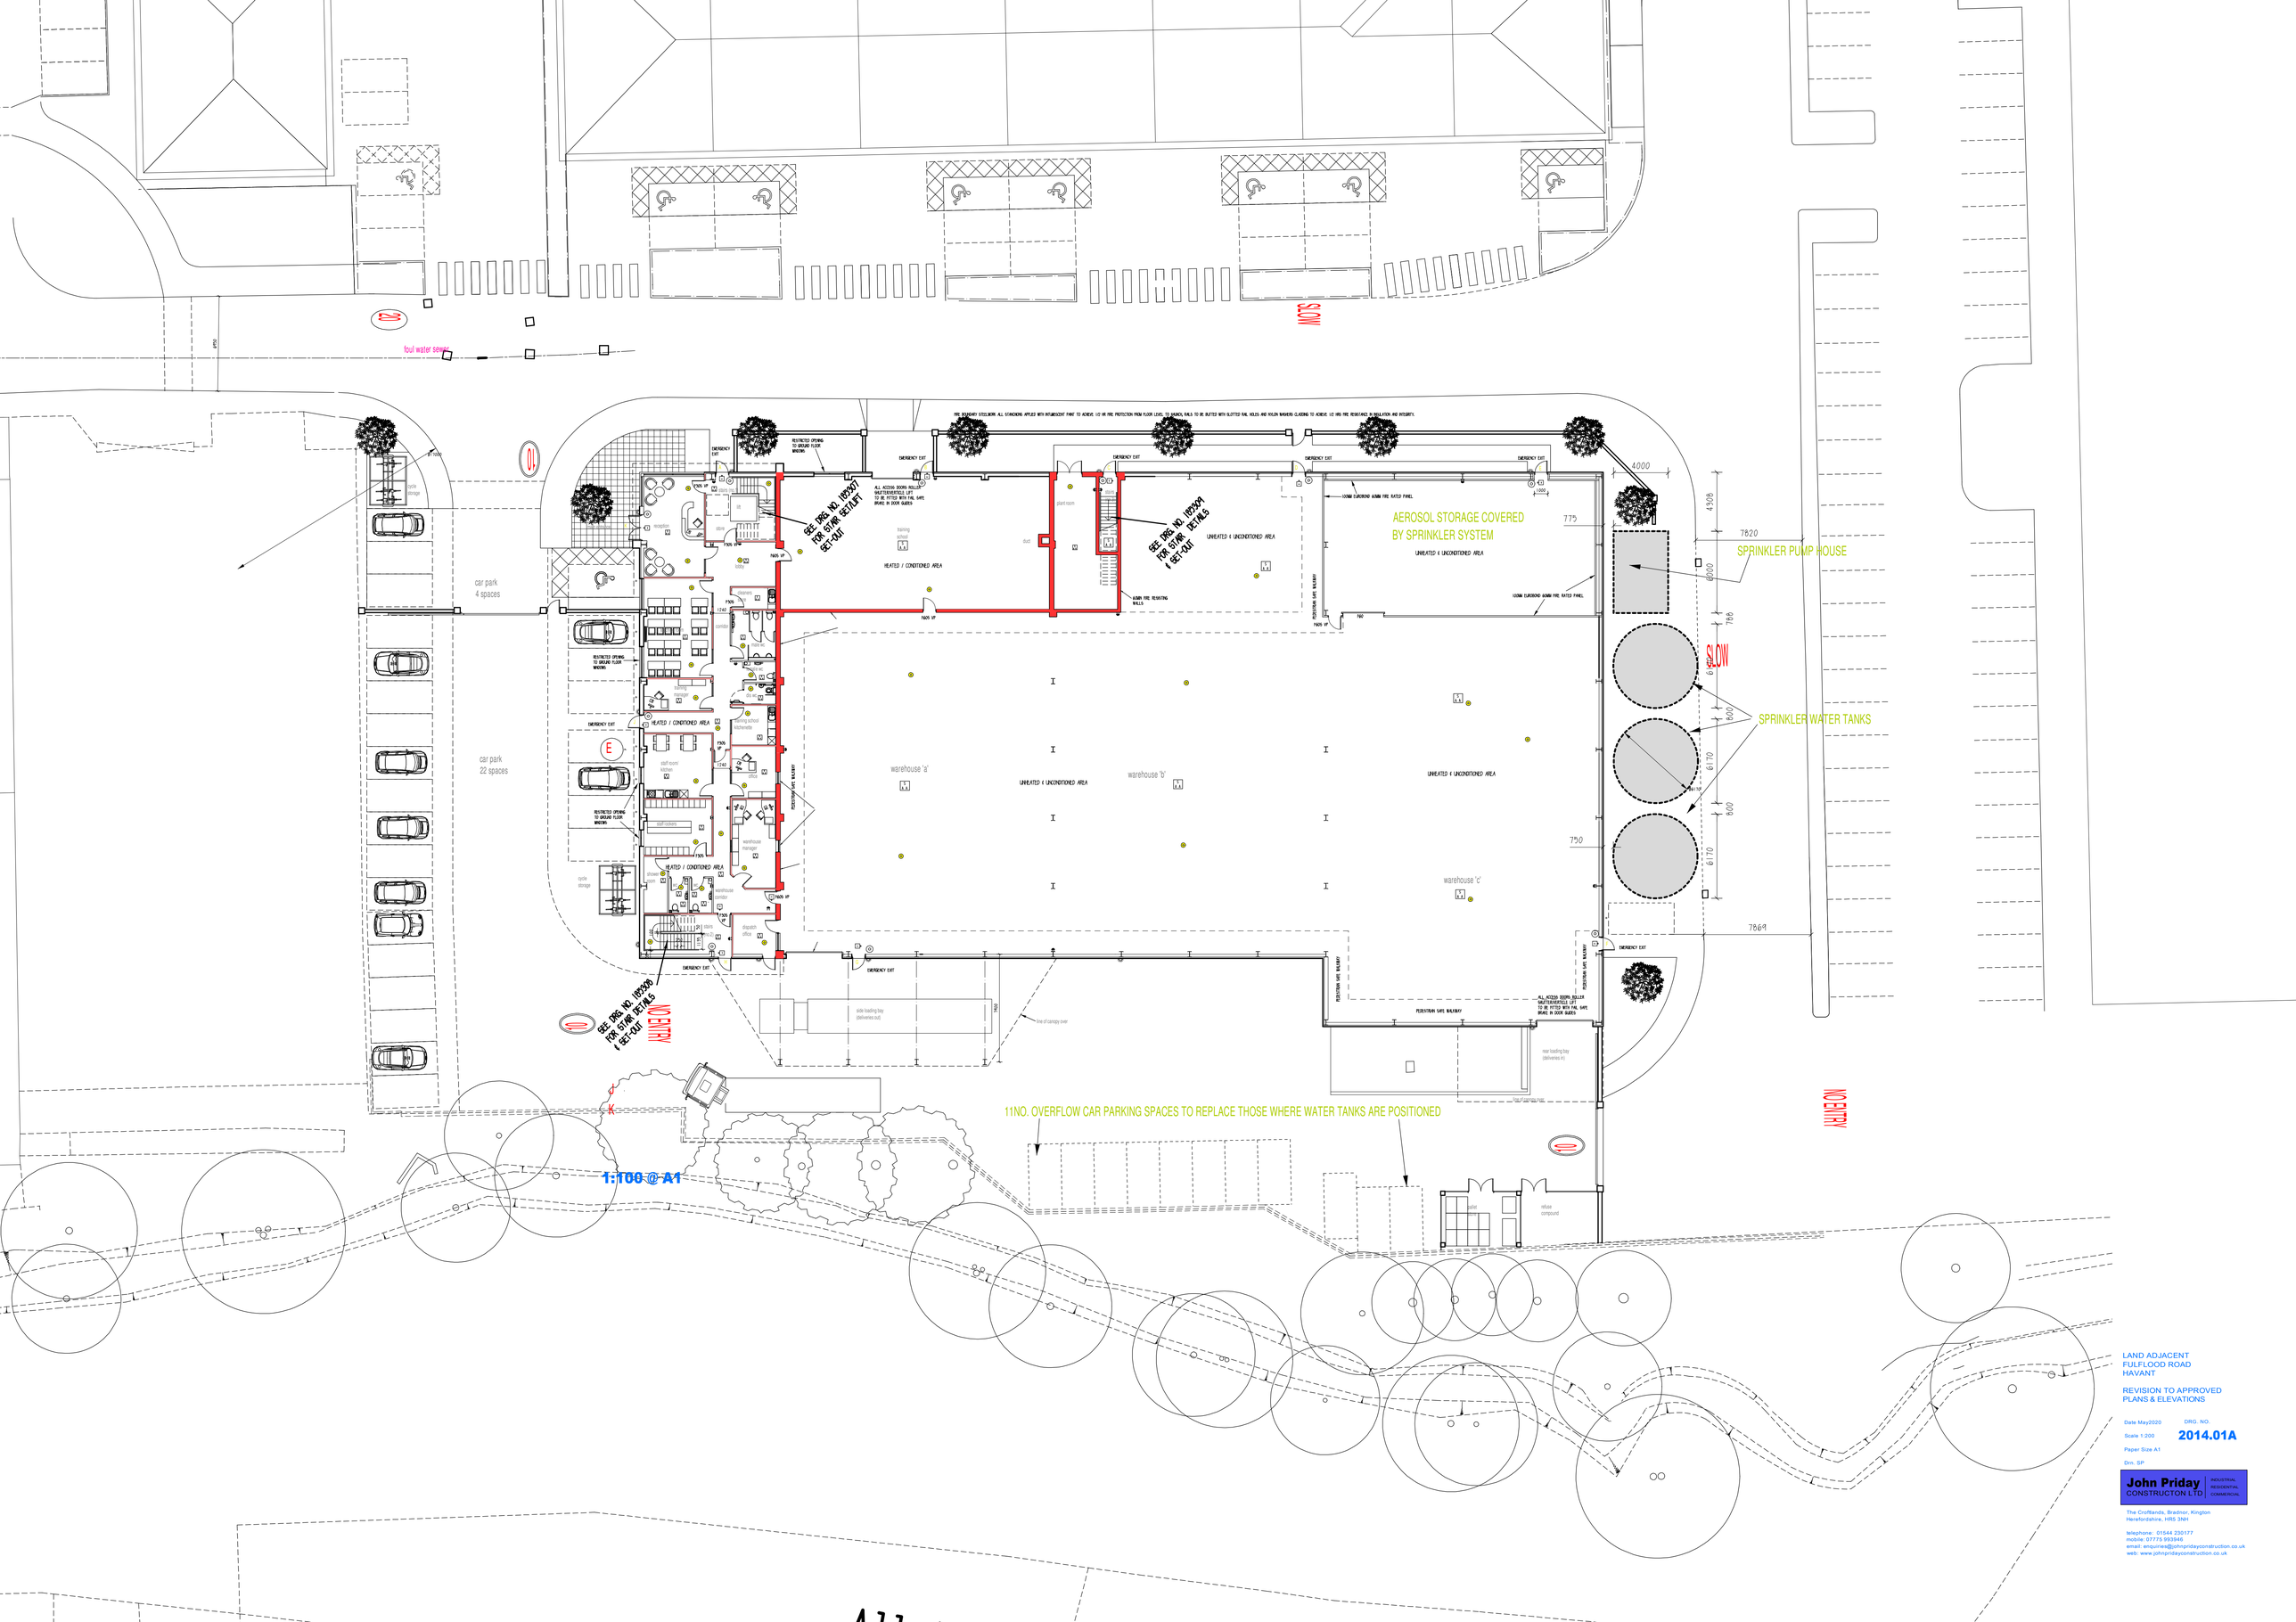

LAND ADJACENT
FULFLOOD ROAD
HAVANT

REVISION TO APPROVED
PLANS & ELEVATIONS

Date May2020 DRG. NO.

Scale 1:200 **2014.01A**

Paper Size A1

Drn. SP

John Priday CONSTRUCTON LTD | INDUSTRIAL RESIDENTIAL COMMERCIAL

The Croftlands, Bradnor, Kington
Herefordshire, HR5 3NH

telephone: 01544 230177
mobile: 07775 993946
email: enquiries@johnpridayconstruction.co.uk
web: www.johnpridayconstruction.co.uk