



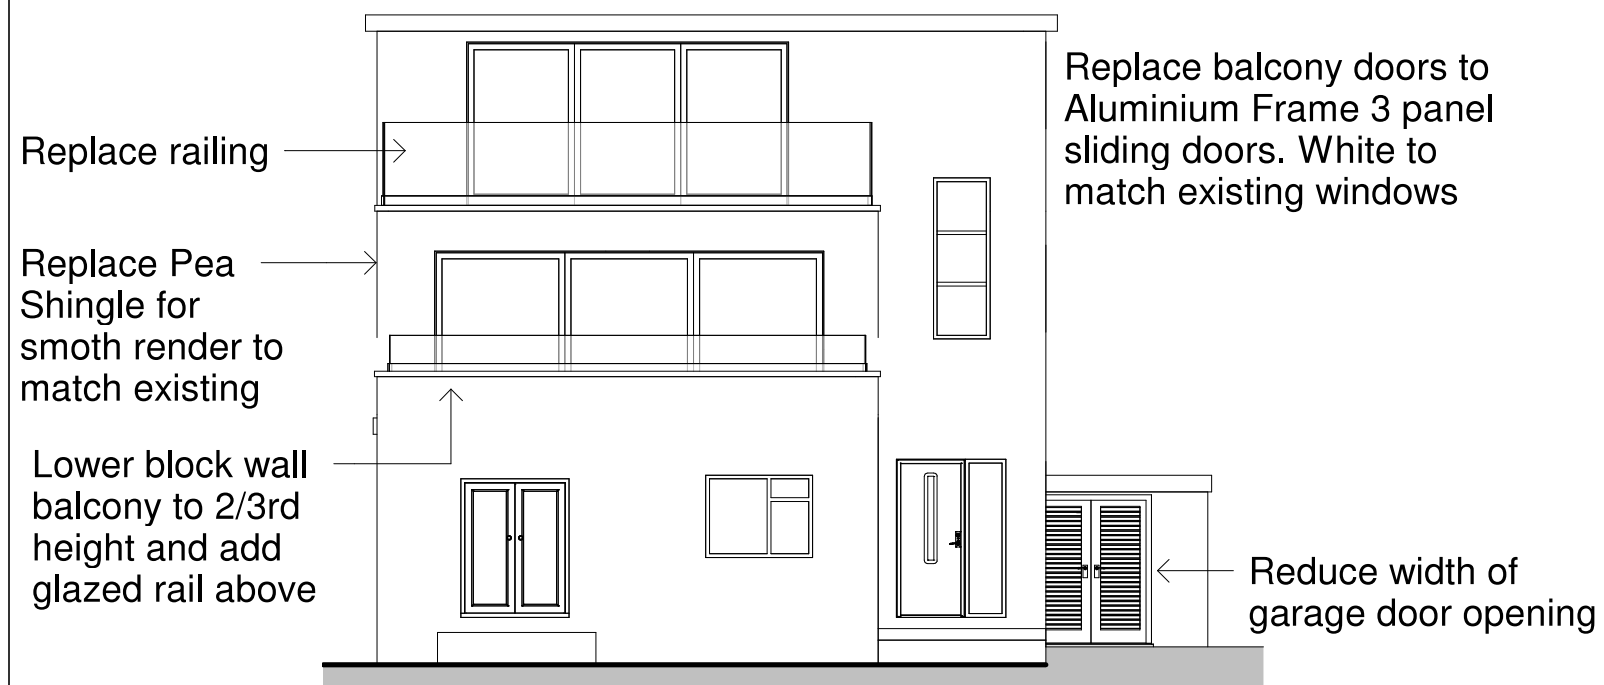


Proposed NE Elevation

1 : 100

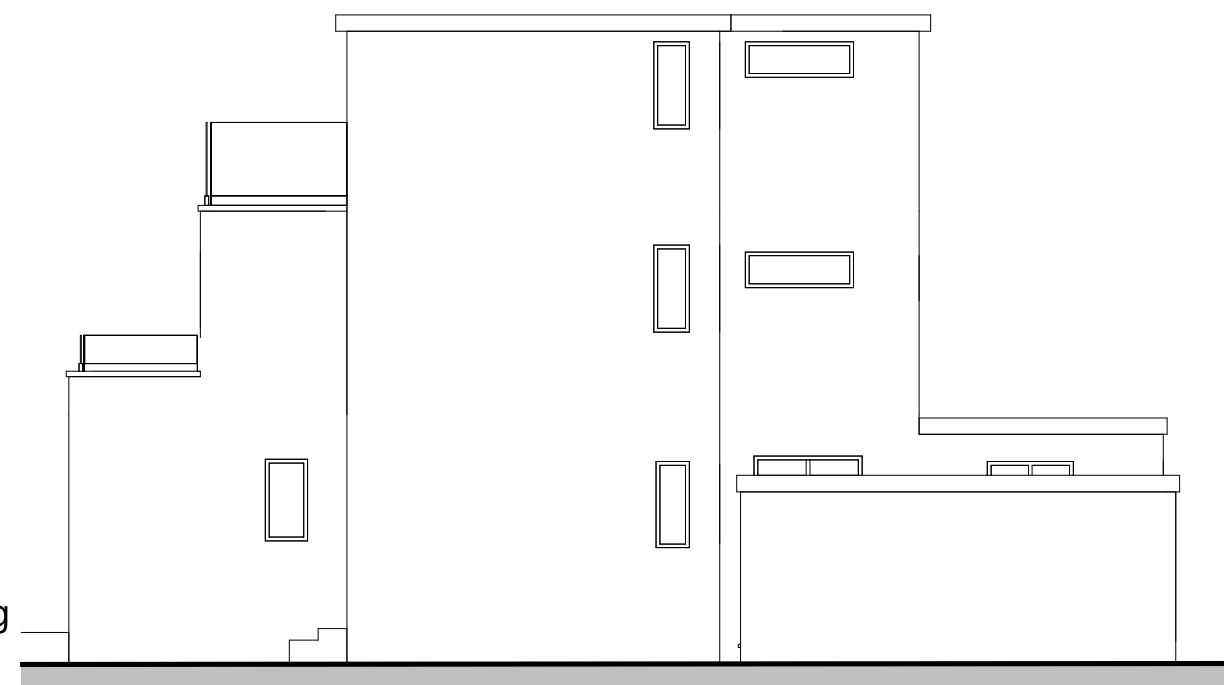

Proposed NW Elevation


1 : 100

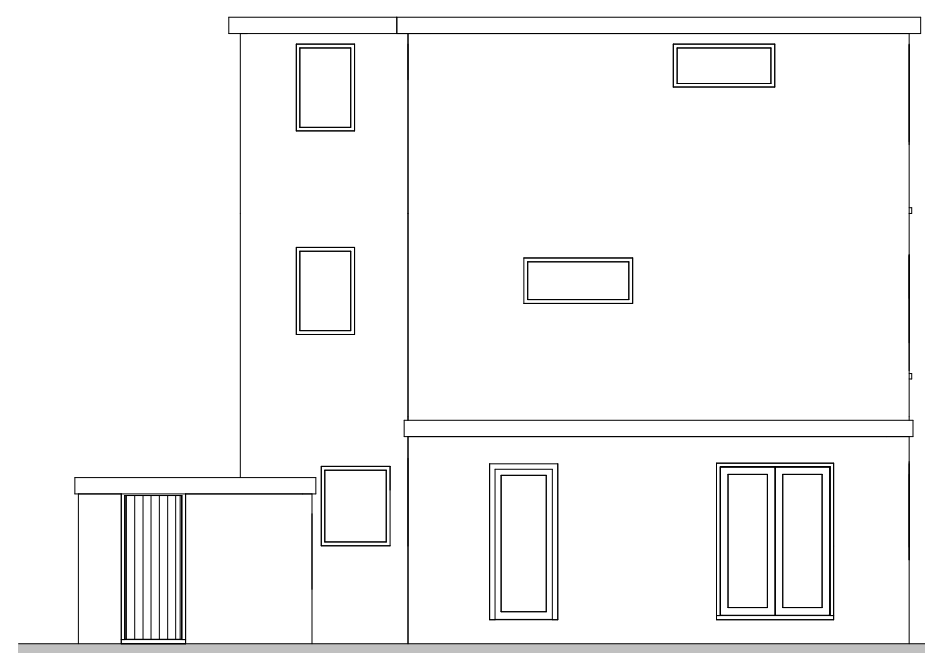

Proposed SW Elevation

1 : 100

Replace Frosted window for clear glazed, facing high fence

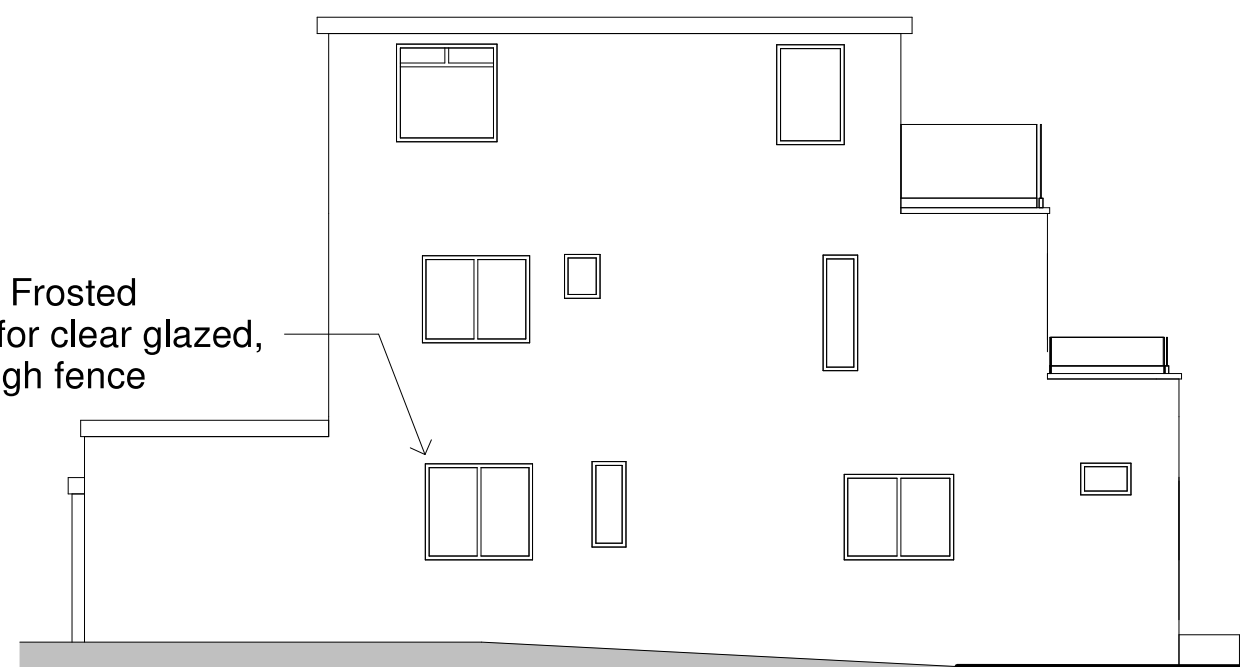


Proposed SE Elevation

1 : 100

1:100 Metres 0 1 2 3 4 5 6 7 10 20

1:50 Metres 0 1 2 3 4 5 6 7

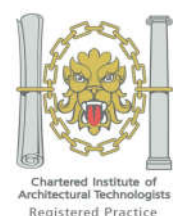

Tel: 0800 6127 664
www.yourhomeplans.co.uk

Your Home Plans

These drawings are for approval purposes. Materials and products should not be ordered based on scaling from drawings as errors may occur along existing building lines. All measurements and supporting elements are to be checked on site. Refer to Your Home Plans if any discrepancies are found.

Mr & Mrs Hammett
13 Wittering Road
Hayling Island
Hampshire
PO11 9SP

Proposed Elevations

Project number	13WIT-20	A102
Date	1st September 2020	
Drawn by	JG	
Checked by	Checker	Scale
		1 : 100