
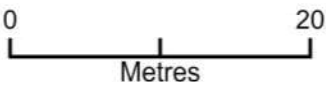


6a Oak Tree Drive PO10 7UJ - Block Plan

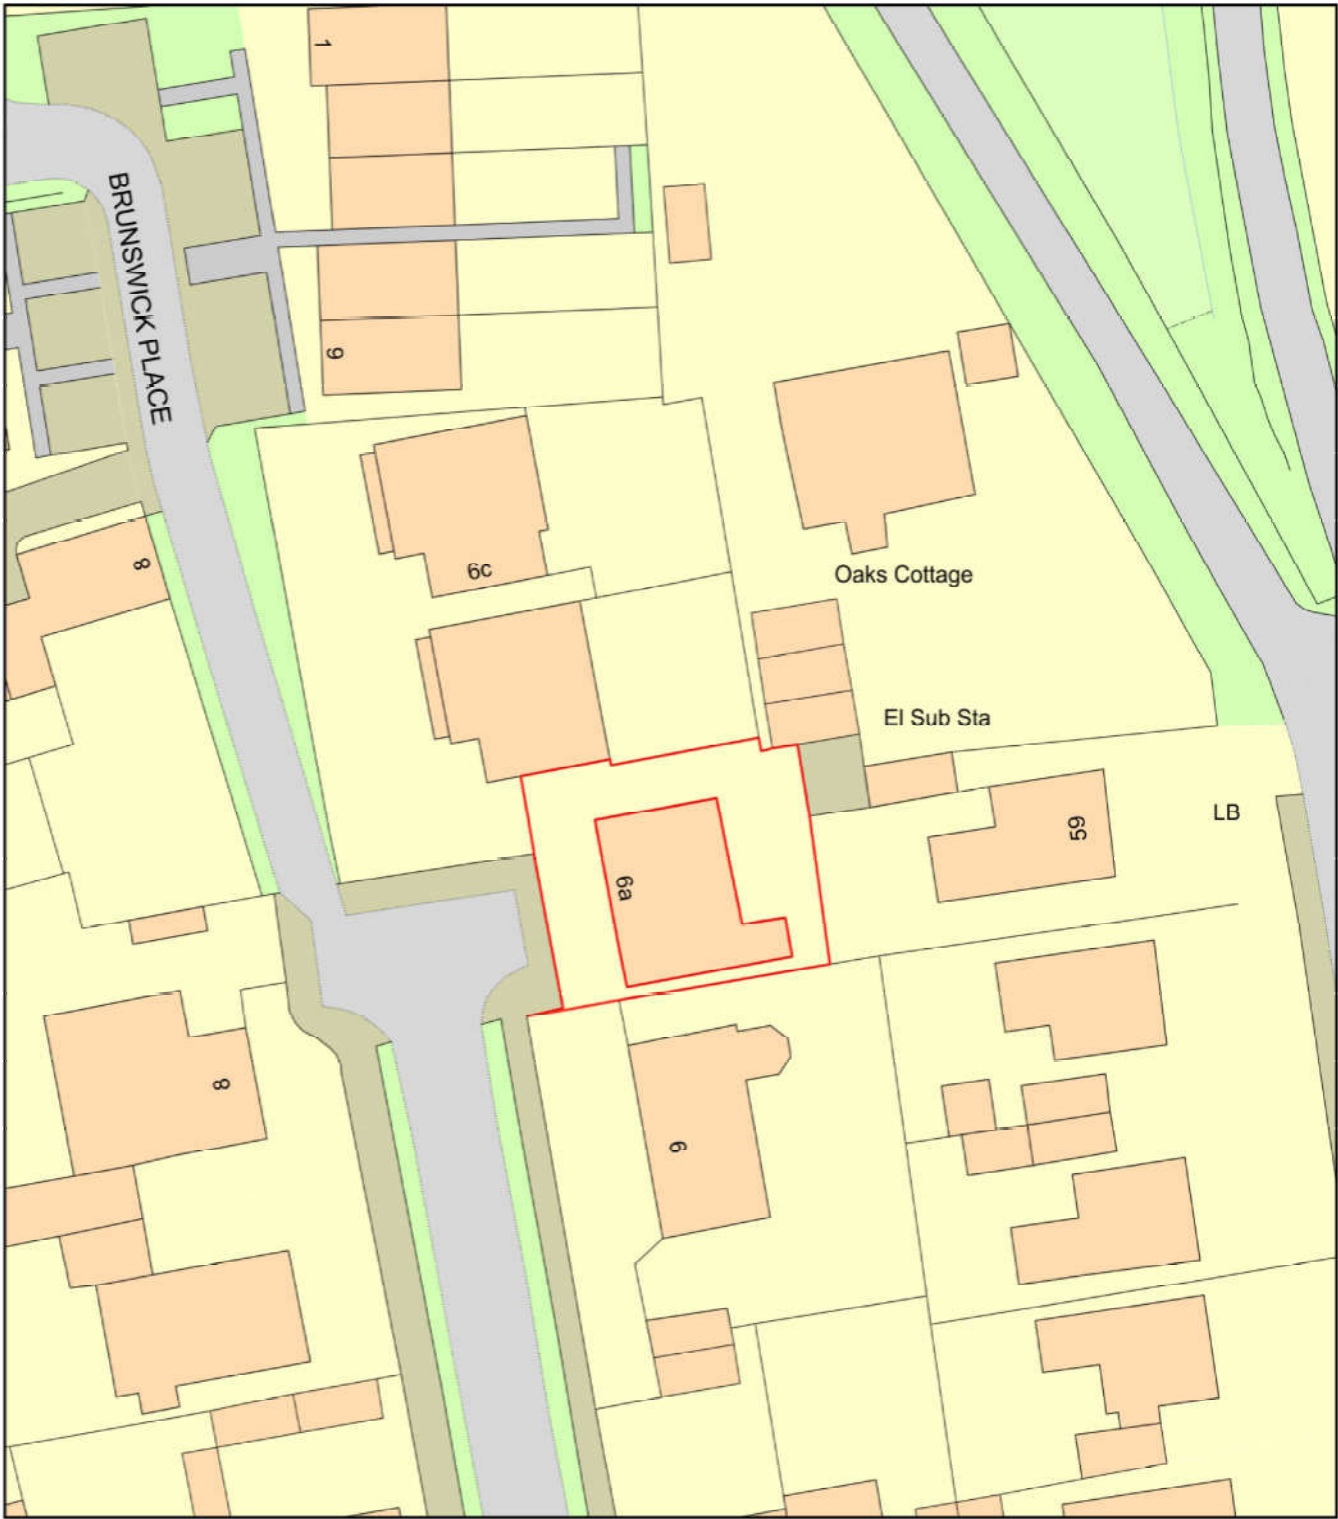

Plan Produced for: Parkers Design

Date Produced: 22 Jul 2020

Plan Reference Number: TQRQM20204211815596

Scale: 1:500 @ A4

© Crown copyright and database rights 2019 OS 100042766

1:500									100
1:200									20
1:100									10
1:50									5



PROJECT 6a Oak Tree Drive PO10 7UJ	CLIENT B Collins		
	Date	Issue Date	Scale (@ A3)
SHEET Block Plan	Drawn by SW	DRAWING NUMBER P106	REV
	Checked by SR		