



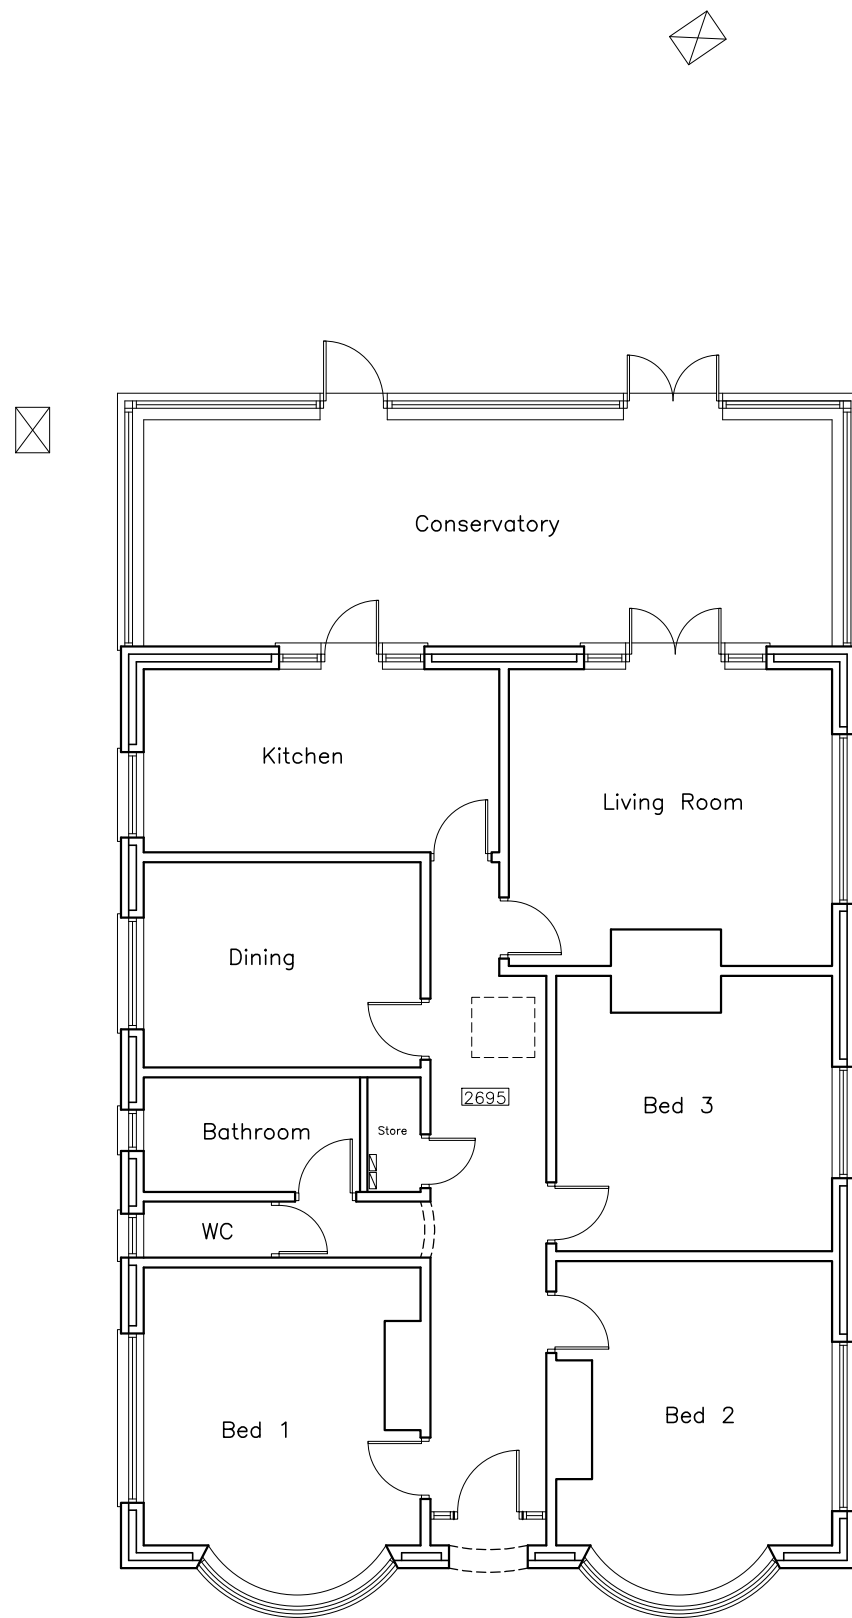

Ground Floor

3095 — Top of joists — Ridge

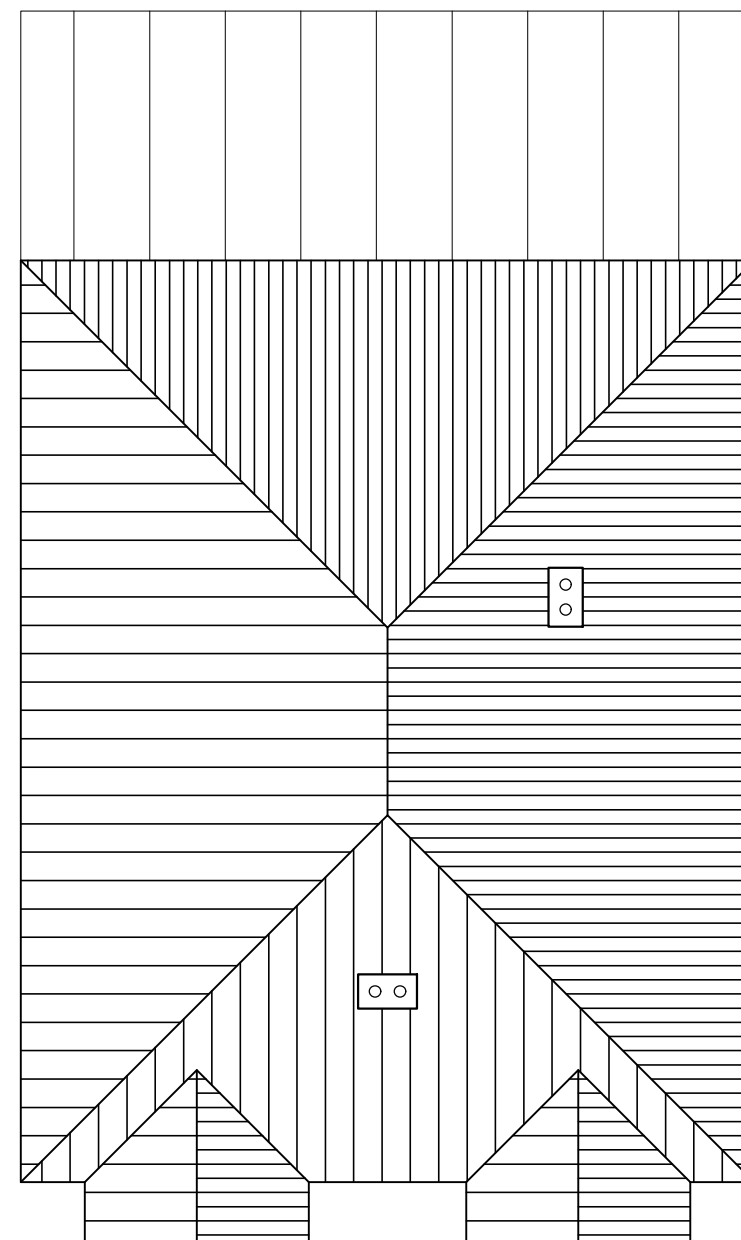

Roof

CAAD

Critchley Architecture And Design Ltd.
Contact: 02392 474 919 | info@caad.online
The Old Brewery, 15E South Street, Havant, PO9 1BU



Survey Plans

Revisions a) Note/Date/Initial
b)
c)
d)

69 Park Avenue,
Widley,
Waterlooville,
PO7 5DN

Scale A1=1:50, A3=1:100
Drawn JGF
Date 03/08/2020

20051-201⁰

10m

20m

30m

40m