


0m 1m 2m 4m 6m 8m 10m

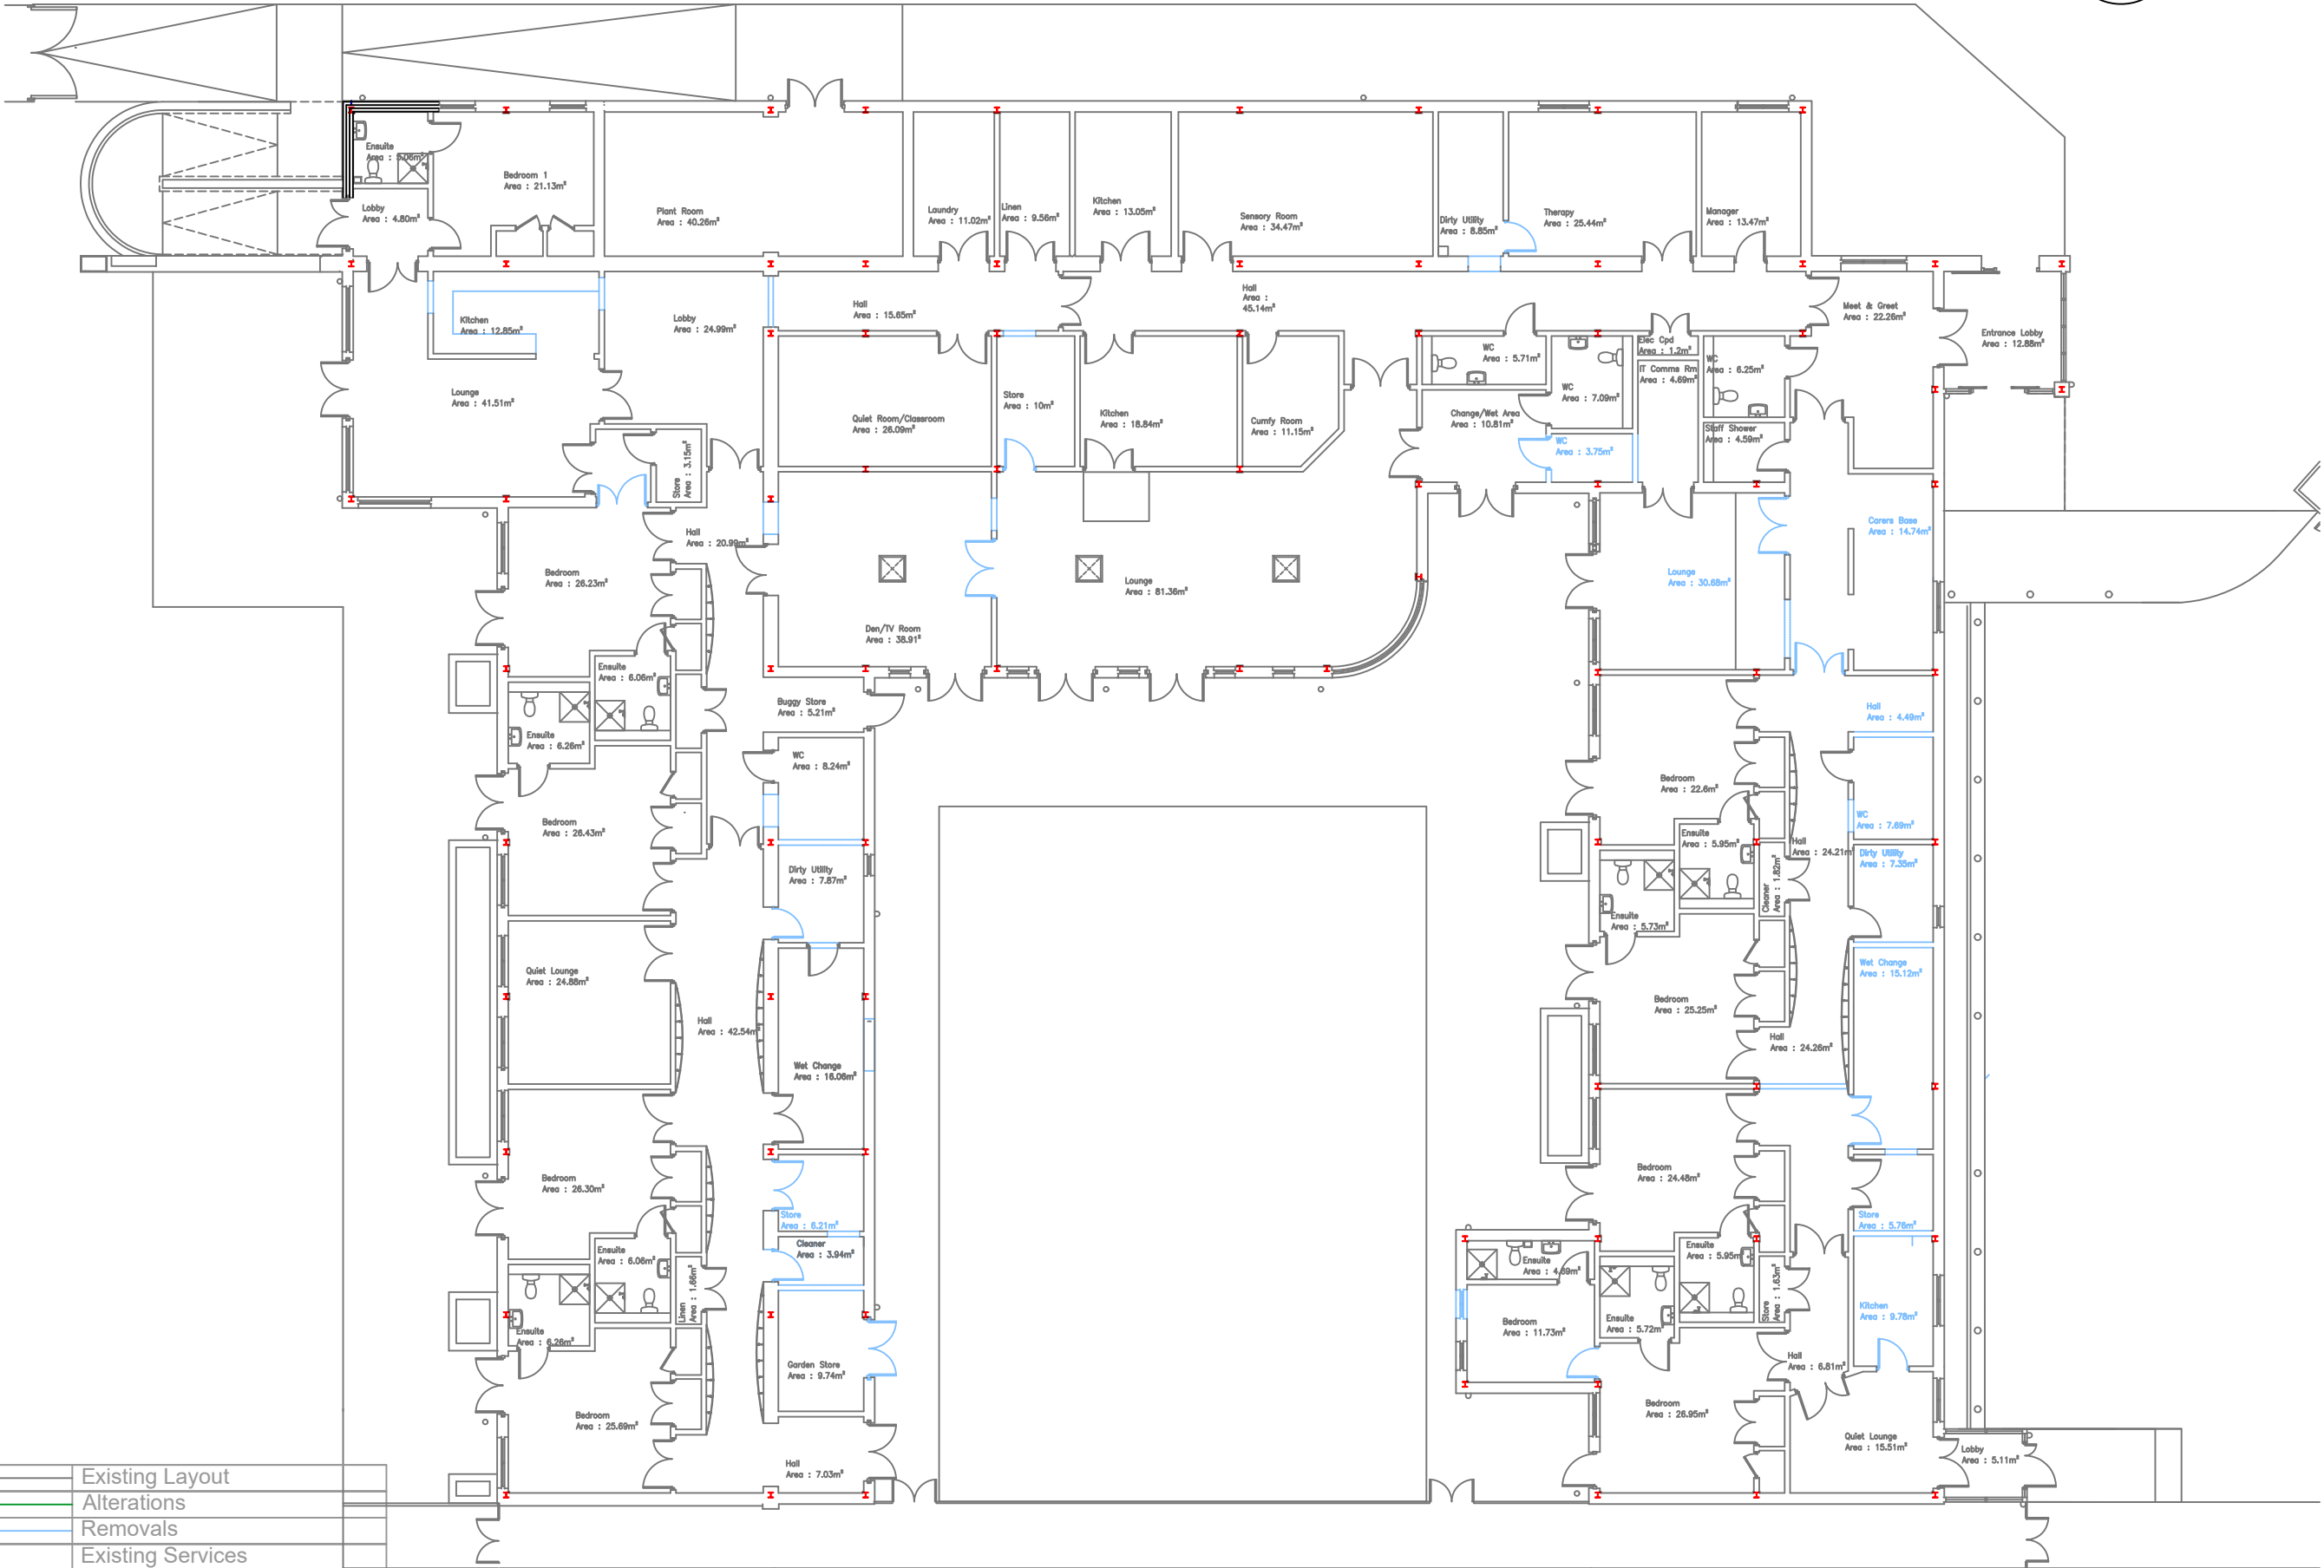

	Existing Layout
	Alterations
	Removals
	Existing Services
	Proposed Services
	Removed/alterd Services
	Existing Foul drainage service
	Self contained unit

Amendments / Notes

Rev.	Details	By
1.	DO NOT SCALE FROM THIS DRAWING	
2.	Information on underground services is believed to be correct but no guarantee is given or implied.	
3	Minor alterations to layout	VF 20/4/20

20/4/20 – Change doors to window Bed 7, new window Bed 8, both to match existing style and size, reposition of wall between Ward B Office and Admin, new door to corridor off dining side B, doors in corridor removed side B

Project:
Alterations and Refurbishment

Location:
The Smile Centre, Hemlock Rd
Waterlooville

Title:
Existing Layout Plan



Hilltop House
Ashton Road, Hartwell
Northamptonshire, NN7 2EY

Drawn By: VF	Checked By:
Approved By:	Date: April 20
Scale: 1:200	At: A3
Dwg No.: 01	Rev. No.: c