


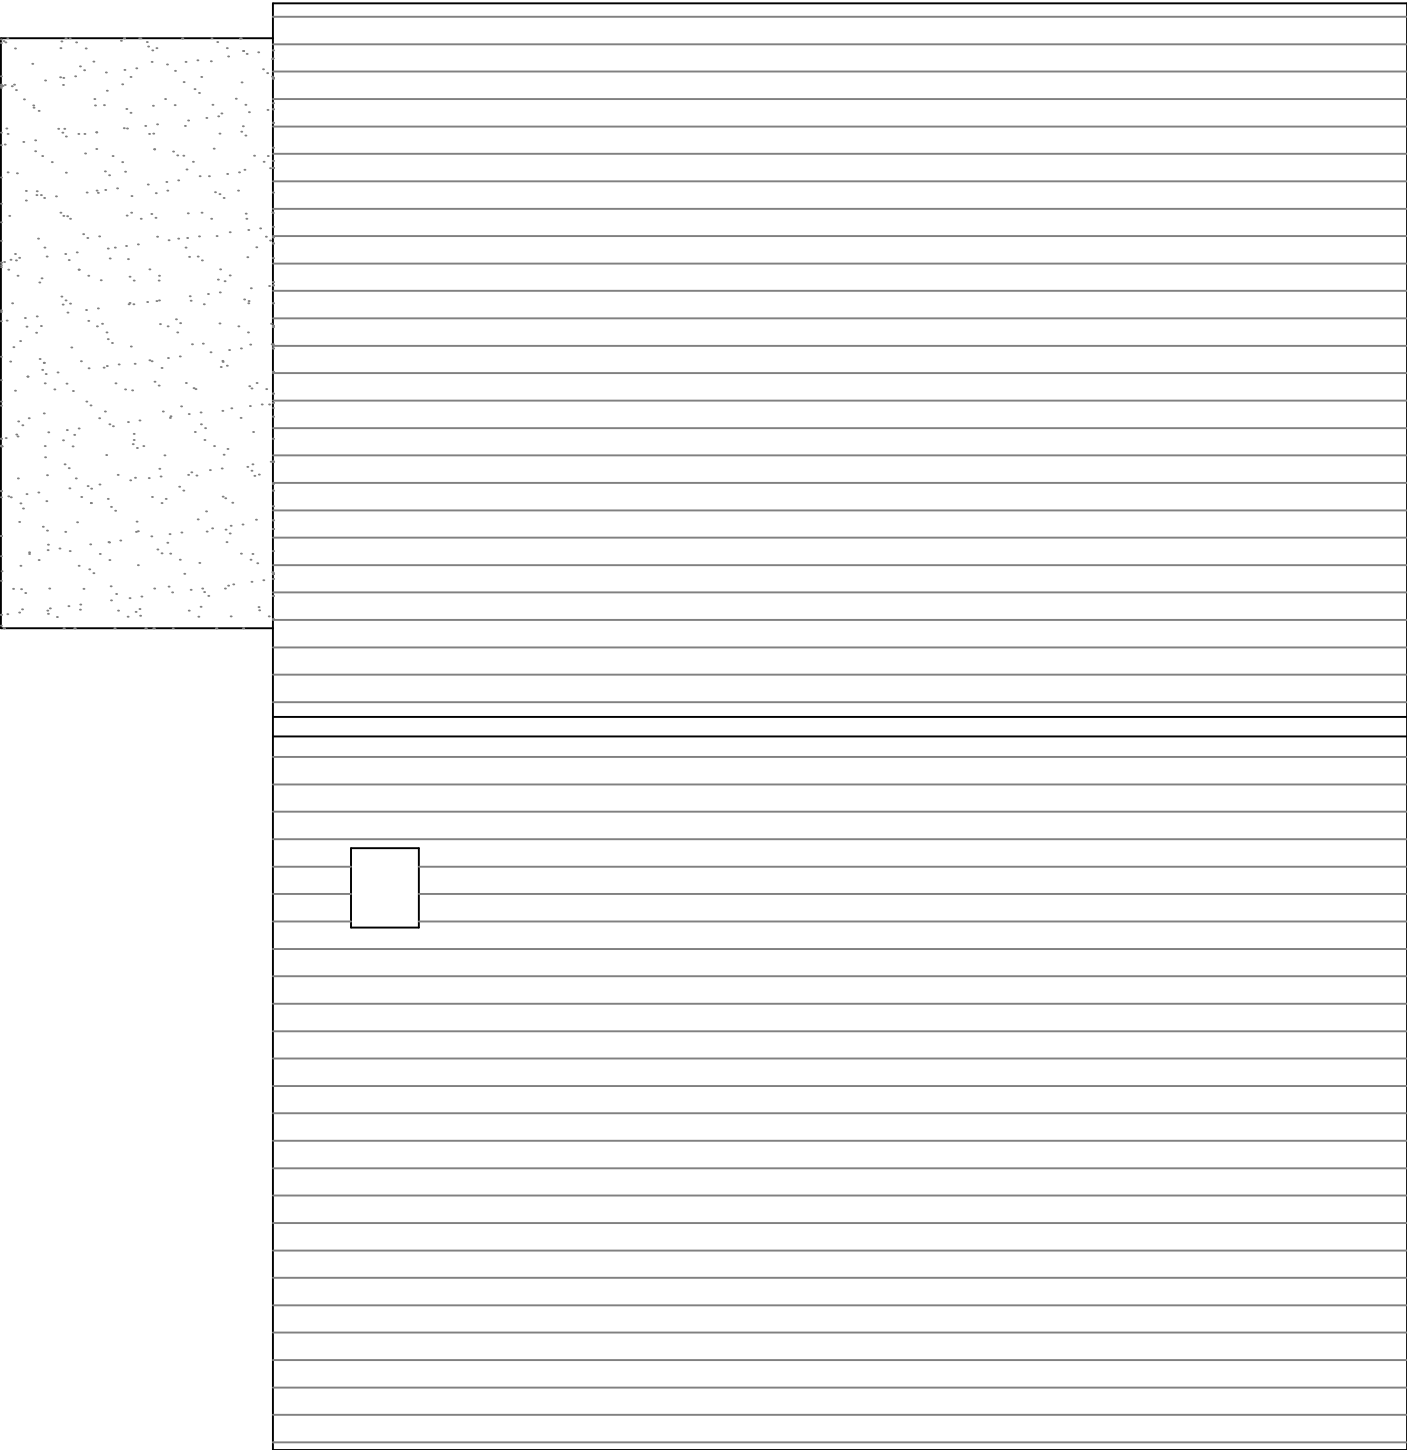

EXISTING ROOF

Copyright is reserved by GBS Designs and is issued on the condition that it is not copied or disclosed by or to any unauthorised persons without prior consent in writing from GBS Designs.

All dimensions to be checked on site

All structural elements to be specified by a suitably qualified structural engineer.

REV	DESCRIPTION	DRAWN	DATE
-	Initial design	JLR	08.05.20

Scale Bar

0

1

2

Drawing Ref		Drawing Title	
216HAVRD 03		216 Havant Road	
Scale at A1	Scale at A3	Hayling Island	
N/A	1:50	Hampshire	
Date		PO11 0LG	
08 MAY 2020			
Drawn by			
JLR/GBS			



CAD - ARCHITECTURE - DESIGN

6 Shillinglee Waterloooville
Hampshire PO7 5RW

Tel 023 9225 8315
www.gbsimages.co.uk