

Notes:

SAFETY, HEALTH AND ENVIRONMENTAL INFORMATION

IN ADDITION TO THE HAZARDS/RISKS NORMALLY ASSOCIATED WITH THE TYPES OF WORK DETAILED ON THIS DRAWING, NOTE THE FOLLOWING CONSTRUCTION:

- Installation methodology to be incorporated into the design
- Where it has not been possible to mitigate the hazard by design then the residual hazard is highlighted on the relevant drawing with this symbol



MAINTENANCE / CLEANING:



- No special measures required

DECOMMISSIONING / DEMOLITION:

- Reverse of installation methodology


IT IS ASSUMED THAT ALL WORKS WILL BE CARRIED OUT BY A COMPETENT CONTRACTOR WORKING, WHERE APPROPRIATE, TO AN APPROVED METHOD STATEMENT

FOR GENERAL NOTES SEE DRAWING S-00

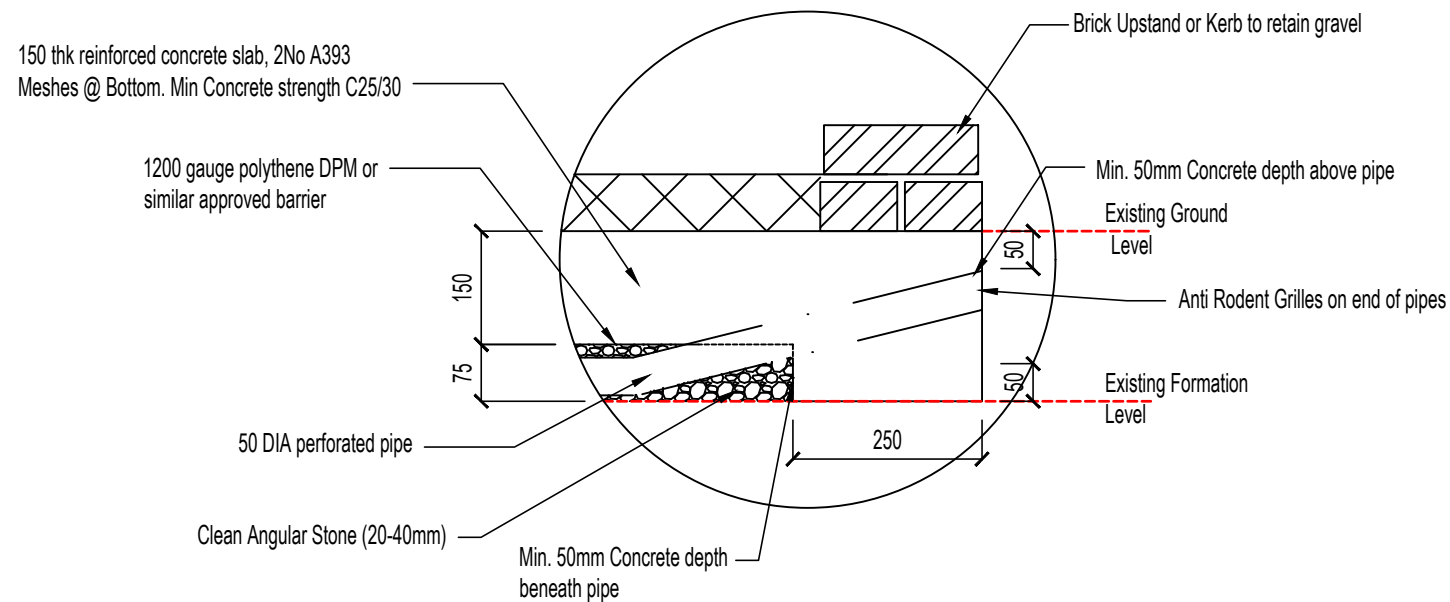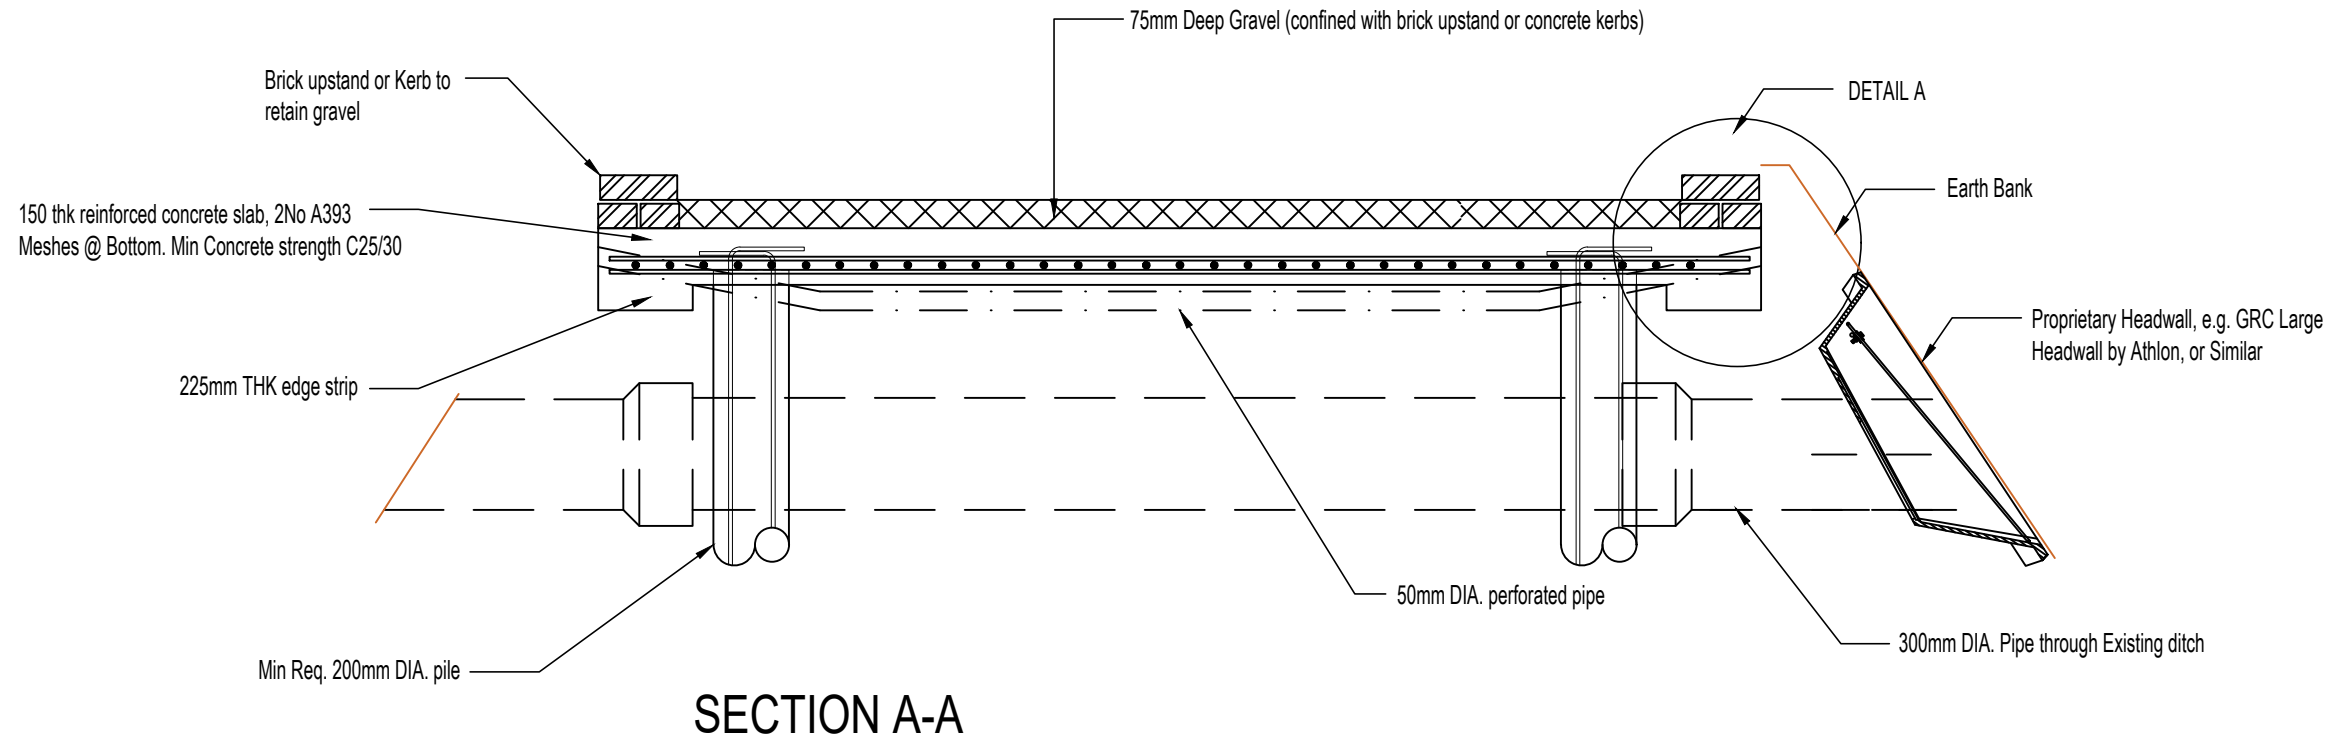

DETAIL A

Scale 1:10

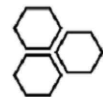

thorpe

built environment digital engineering

Thorpe Engineering Consultants Ltd
consulting civil & structural engineers
www.thorpe.uk.com
engineers@thorpe.uk.com

TEC PROJECT REF:
20150

P1	PRELIMINARY	SE	16/06/20
REV:	DESCRIPTION:	BY:	DATE:
STATUS: PRELIMINARY			
CLIENT NAME: MR & MRS GILRAINE			
SITE: 38-40 LONG COPSE LANE EMSWORTH			
TITLE: ENTRANCE CROSSING DECK SECTION A & DETAIL A PLOT 1			
SCALE AT A3: AS SHOWN	DATE: MAY 2020	DRAWN: SE	CHECKED: RT
DRAWING NO.: 00 TEC V1 00 DR C 1101			REVISION: C1
Client No.	Originator	Volume	Level
Type	Role	Number	