


ELEVATION FROM ROAD




PLAN

AS EXISTING

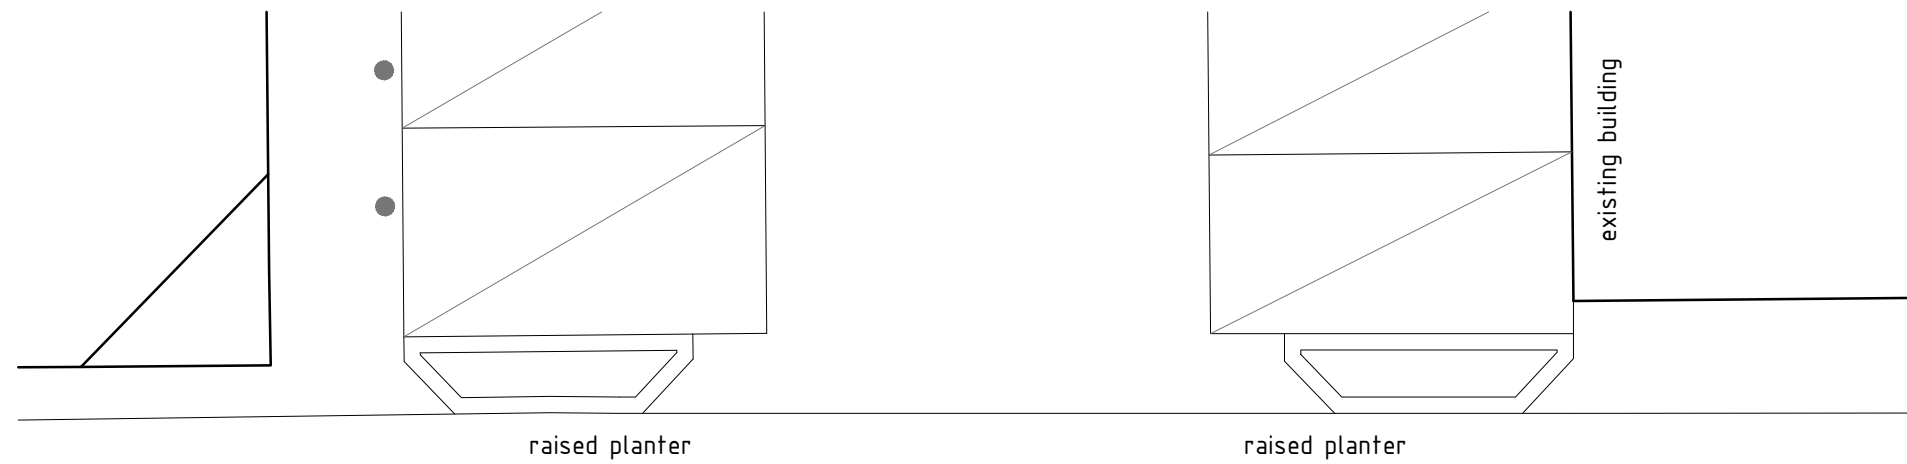

**** COLOURED DRAWING ****
(REQUEST COLOURED COPY IF THIS NOTICE DOES NOT DISPLAY AS RED)

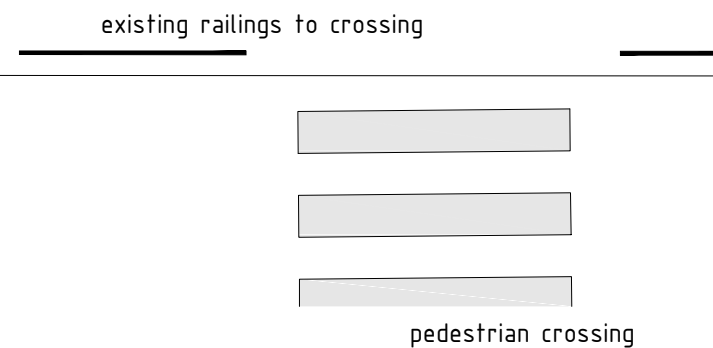

BENTLEY WALKER ELM GROVE

Project no: 191001
Date: 01/04/2020

Drawing no: 02
Scale: 1 / 100

GORDON@GDBTECHNICALARCHITECTURE.CO.UK
07875 108380

**GDB TECHNICAL
ARCHITECTURE**