



FRONT

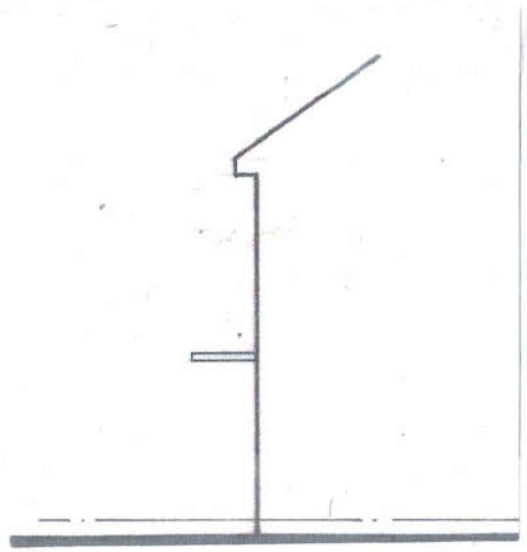

SIDE

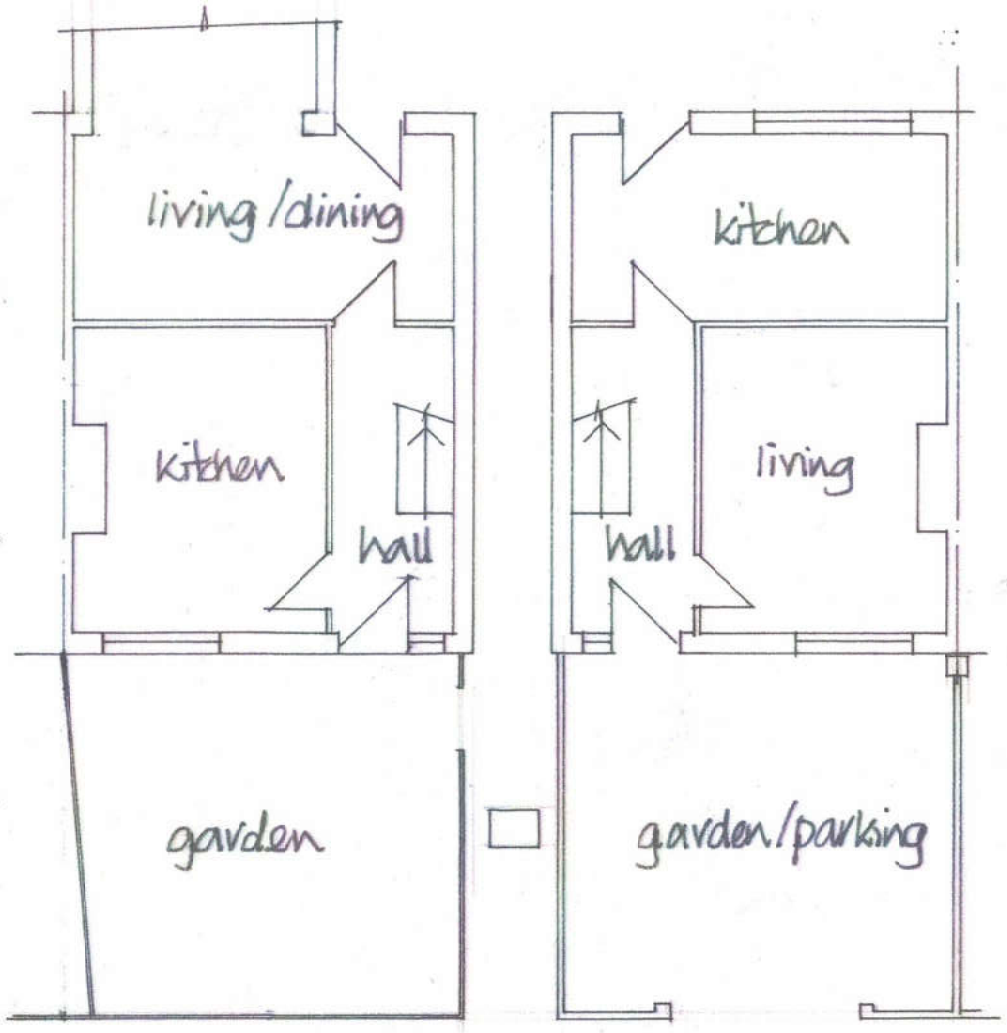

GROUND FLOOR

DEREK TREAGUS ASSOCIATES
ARCHITECTURAL SERVICES
No3-The Townhouse,20 Nelson Road,Southsea,
Hampshire PO5 2AS
Tel: 07956 624094
Email: derek.treagus@gmail.com

Project	FRONT PORCH AT 41 WILVERLEY AVENUE, HAVANT, HAMPSHIRE.
Client	Mr A Daniels
Subject	Planning Drawing Existing

Date: Apr 2020	Scale: 1:100@ A3
Rev:	Drg. No. **20/894/02**

- **Copyright reserved.**
- **All dimensions are to be site confirmed and should not be scaled unless for Planning purposes.**
- **Verify all queries with the office.**