
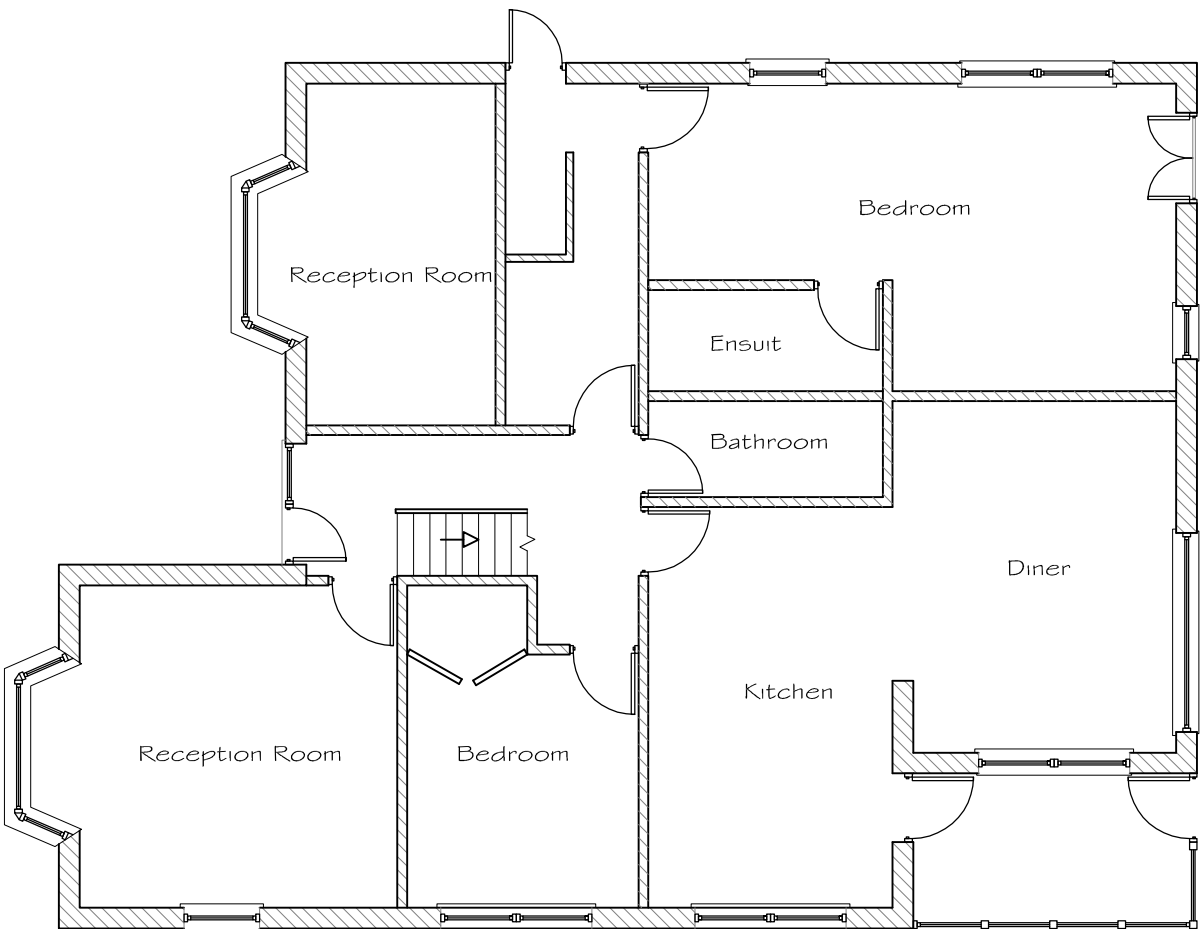


No.41 Stakes Hill Road, Waterloooville, Hampshire.

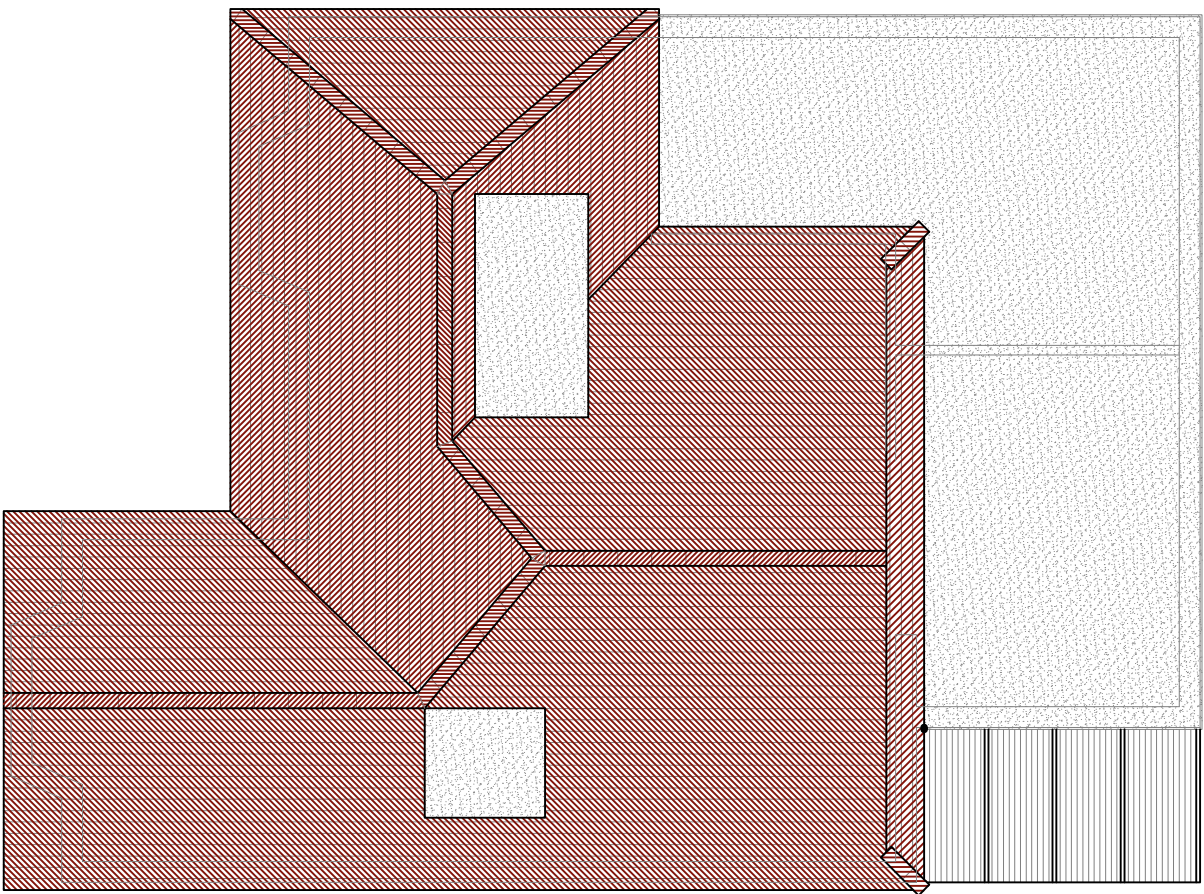

Job Title
**No.41 Stakes Hill Road,
Waterlooville, Hampshire**

Client
Mr & Mrs Moore

Drawing Title
**Building Regulations
PLANS
EXISTING**

CAD REF: Scale 1:100
Drawn LSW Amended LSW Checked *** Date Aug 2020
Job No. 201 A